MICROFILMED

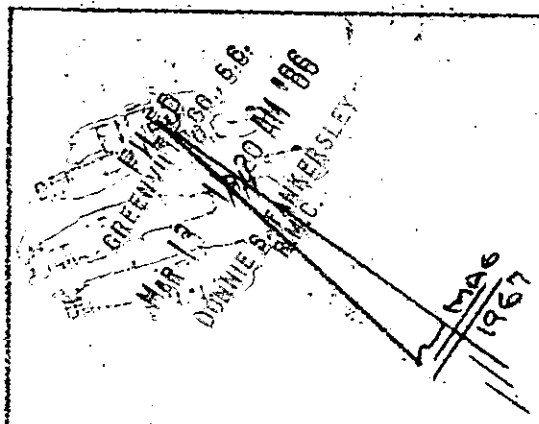

Note: Improvements on this lot are not in a flood hazard area.

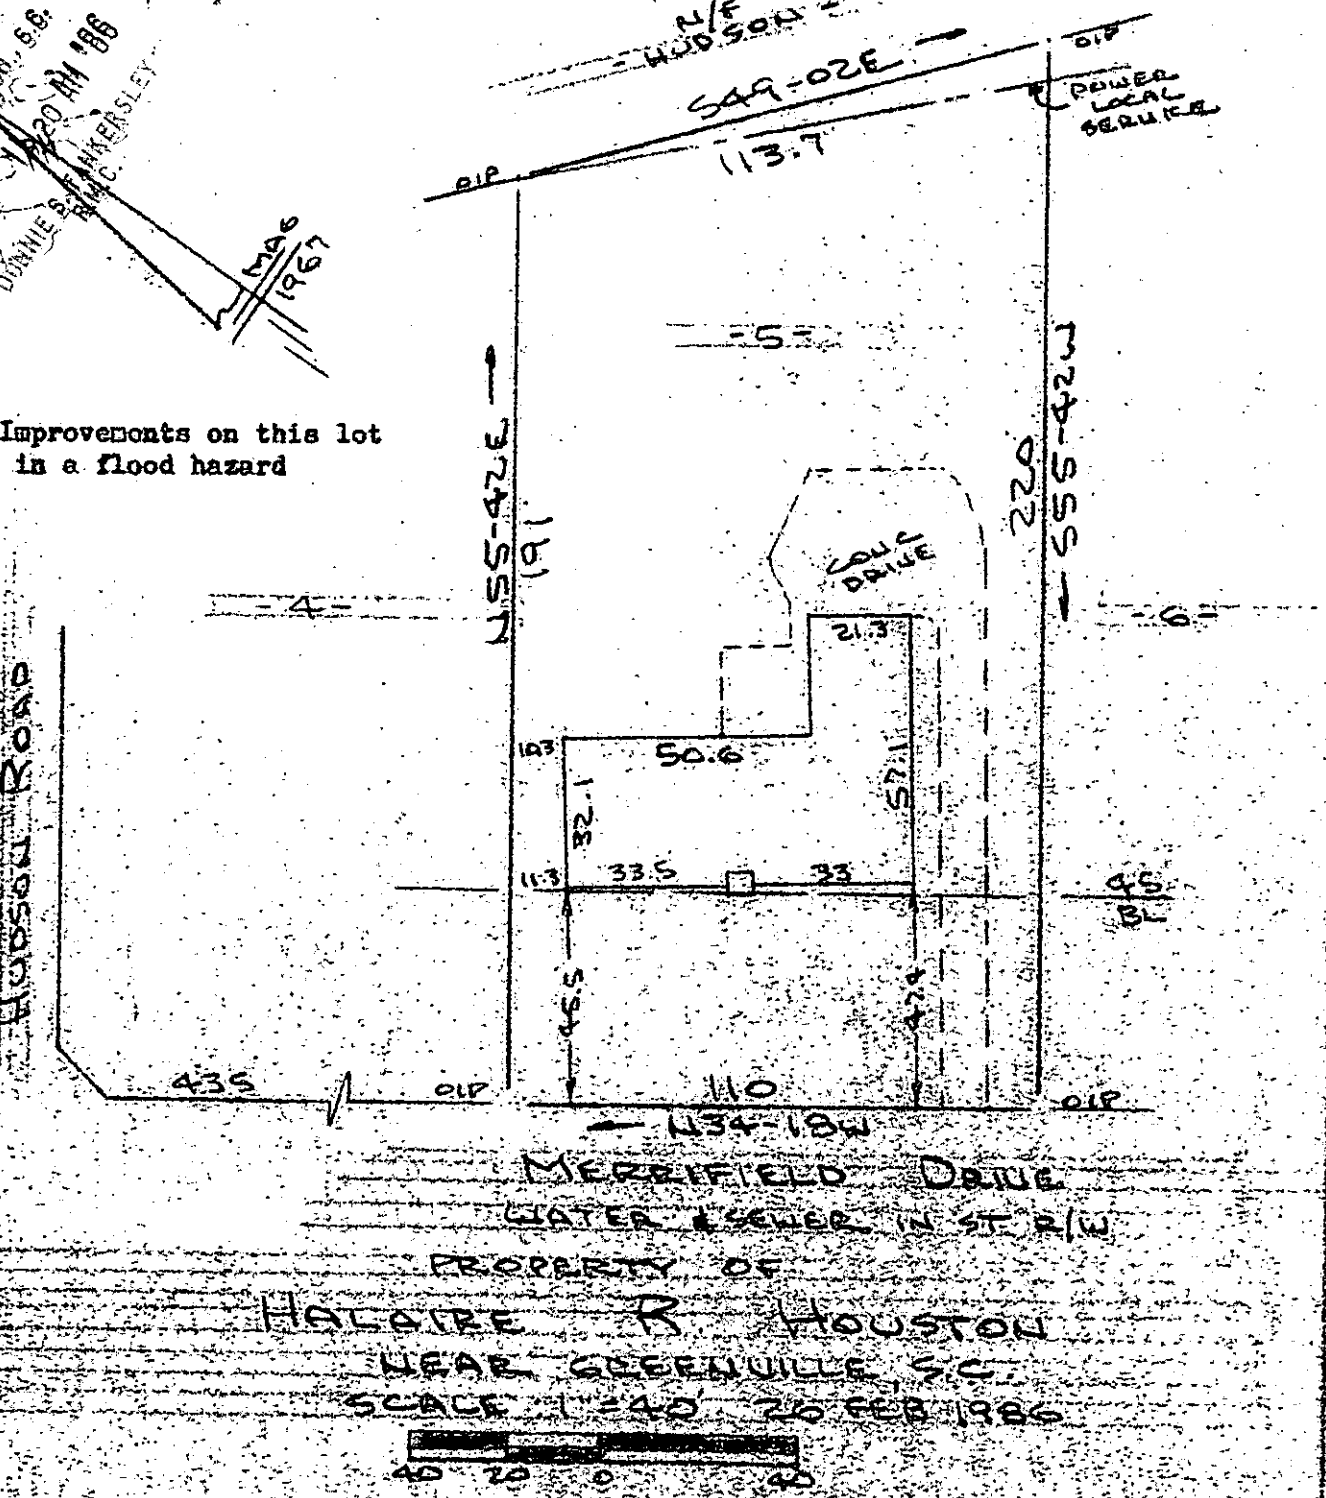

PROPERTY OF
HALCREE R HOUSTON
NEAR GREENVILLE, S.C.
SCALE 1"=40' 26 FEB 1986

40 20 0 40

This is to certify that on the 26th day of February, 1986, I surveyed the property shown on this plat, being known as lot 5 on plat of MERRIFIELD PARK and recorded in the RMC Office Greenville County, S. C., in Plat Book " OOO " at Page 177; and that the property lines, walls and buildings are as shown hereon, and that the walls and buildings located on said lot do not encroach or project on adjacent street or property, and that no adjacent walls or buildings encroach or project on said premises, no power lines cross this property and no visible encroachments except as shown hereon.

12N-8 29984

MAR 13 1986

CAROLINA SURVEYING CO.
Greenville, S. C.

R. B. Bruce
R. B. Bruce, RLS # 1952

Recordable Plat

296/51

SCDC ----2/MR12 86 1281 13.00CT