MICROFILMED

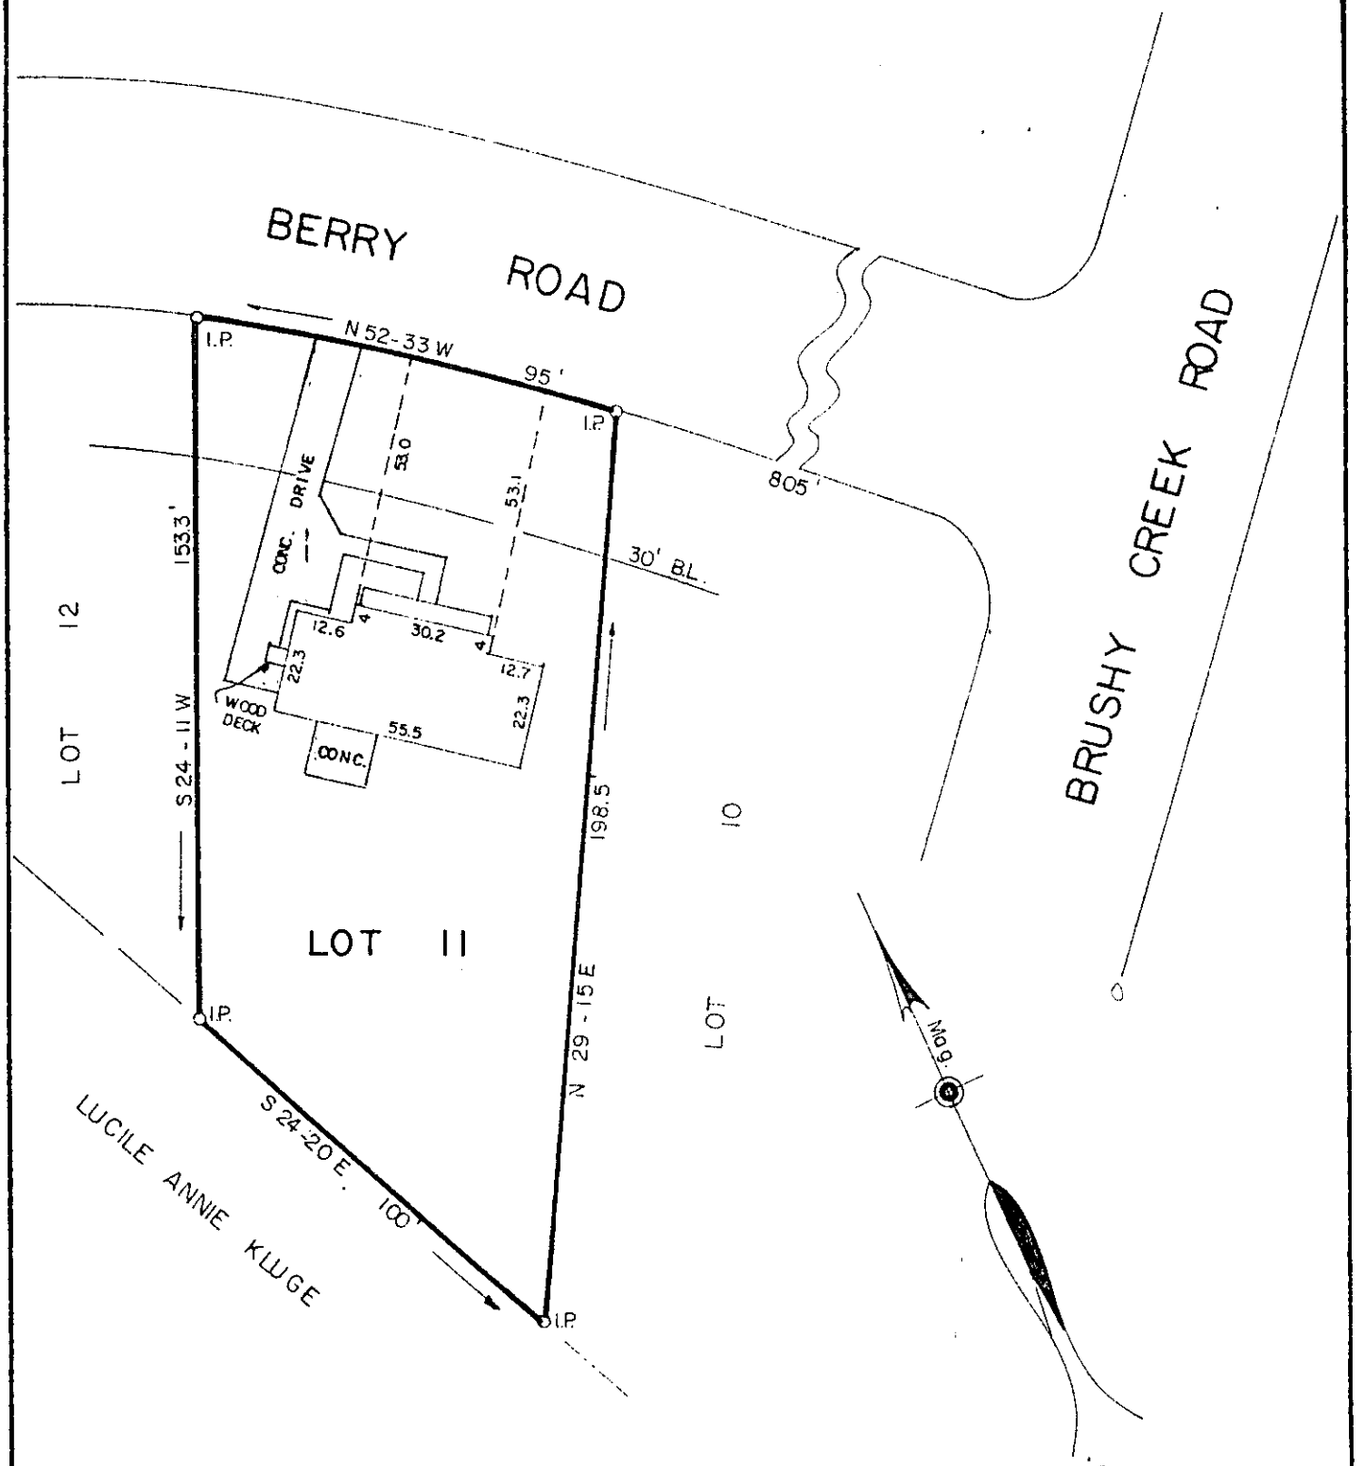

PROPERTY OF

A. GREGORY WILLIAMS

ROBYN W. WILLIAMS

GREENVILLE COUNTY, S.C.

FILED
GREENVILLE CO., S.C.
MAR 18 3 07 PM '86
DONNIE S. TANKERSLEY
R.M.C.

Scale 1" = 40' March, 1986

This is to certify that on the 14th day of March, 1986, we surveyed the property shown on this plat being known as Lot 11 on plat of Cane Creek, recorded in plat book 9-F, page 12, Office of R.M.C., Greenville County, S.C.; and that the property lines, walls and buildings are as shown hereon; that the buildings located on said lot do not encroach or project on adjacent streets or property; and that no adjacent buildings or walls encroach or project on said premises; and from information from Greenville County, this structure is not located in a designated flood area.

12-N-33

30146

DALTON & NEVES CO., INC. ENGINEERS

3

F.B. ~~504~~
S.C. Reg. No. 916

3.00 s 21A01