MICROFILMED

"THIS IS TO CERTIFY THAT THE ERROR OF CLOSURE OF THIS SURVEY IS 1 IN 10,000+, AND THE ACREAGE HAS BEEN DETERMINED BY THE D.M.D. METHOD." [illegible]

DESCRIPTIVE LOCATION

SELF EVIDENT:

DONALDSON CENTER - (AIR & INDUSTRIAL COMPLEX)

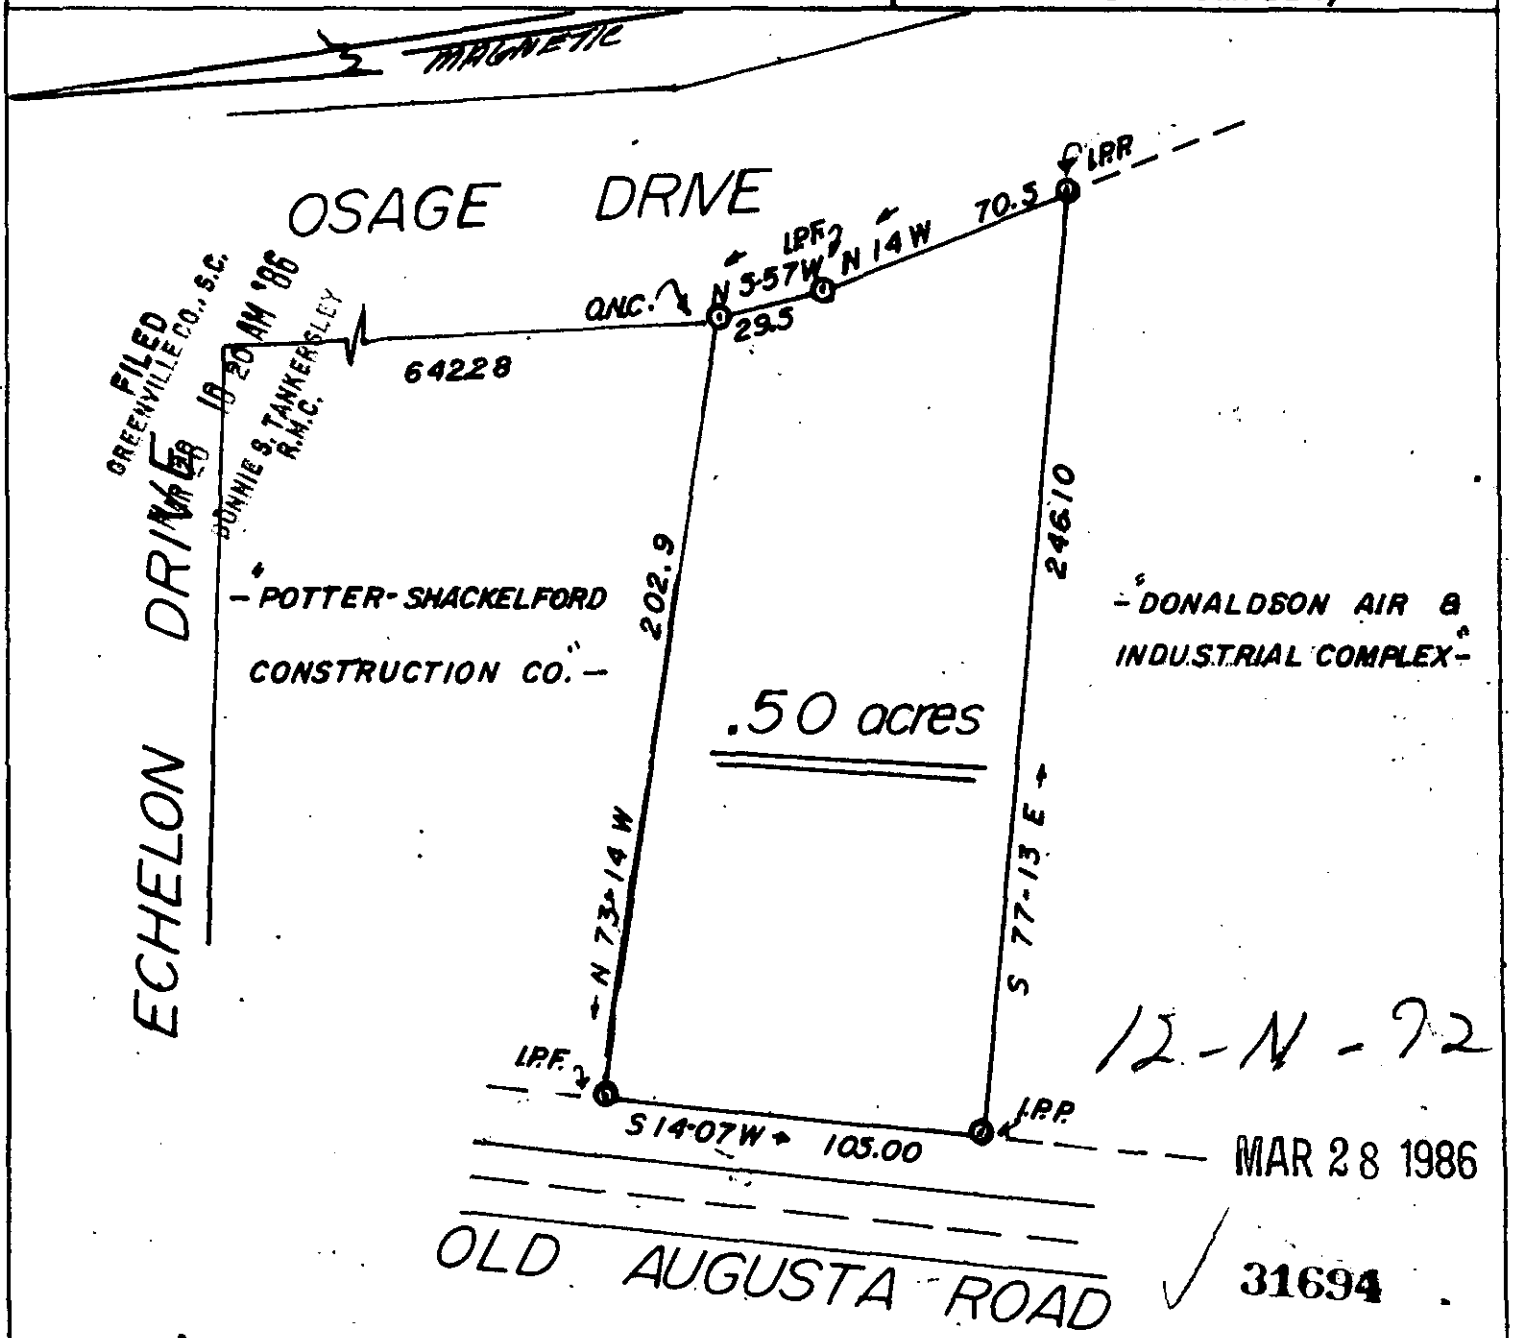

12-N-72

MAR 28 1986

31694

J. L. Montgomery, III, P.S.
102 Brentwood Way
P.O. Box 143
Simpsonville, S.C. 29681

SURVEY FOR D.A. & D.C.:

WILLIAM MOORE SCHRODER

SCALE: 1" = 50'	APPROVED BY	DRAWN BY
DATE: 2-26-'86		REVISED

STATE OF SOUTH CAROLINA
COUNTY OF GREENVILLE
CITY OF NEAR GREENVILLE

DRAWING NUMBER 300 & 31801

BAR SCALE

611