MICROFILMED

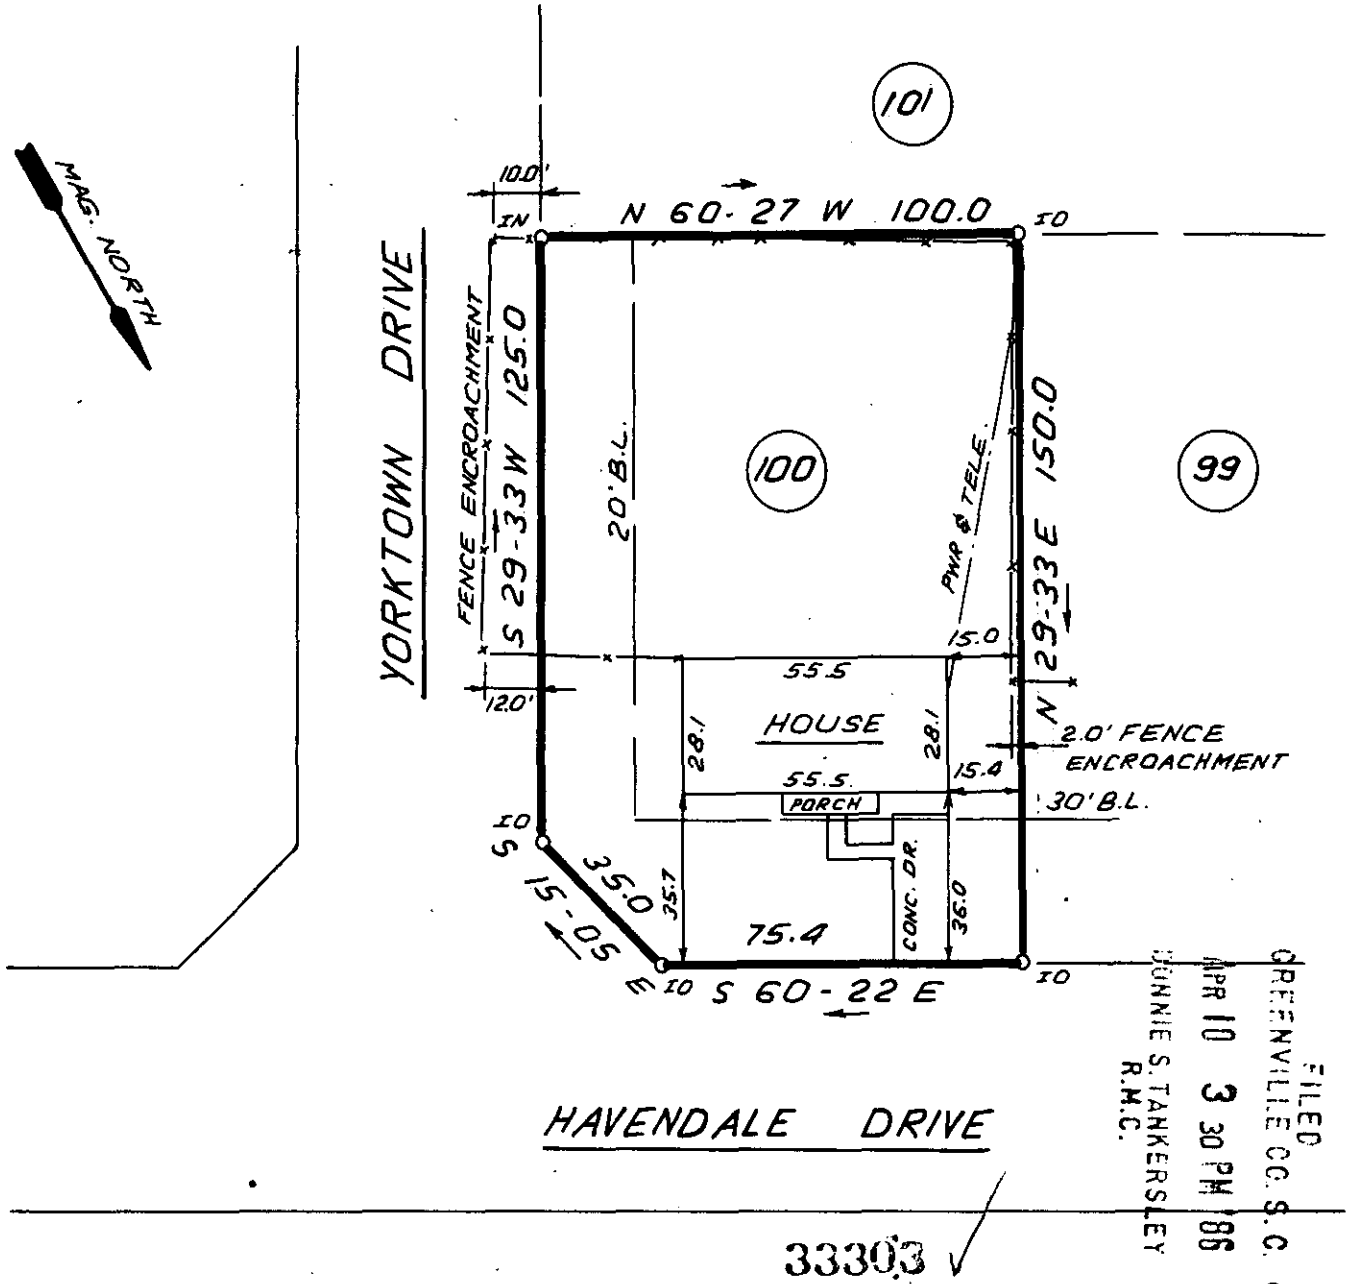

FILED
GREENVILLE CO. S.C.
APR 10 3 30 PM '86
BONNIE S. TANKERSLEY
R.M.C.

33303

APR 10 1986

12-0-48

0 40 80 120
SCALE: 1" = 40' FEET

THIS IS TO CERTIFY THAT THE PROPERTY SHOWN ON THIS PLAT WAS SURVEYED UNDER MY DIRECT SUPERVISION. PROPERTY LINES AND IMPROVEMENTS SHOWN ARE LOCATED CORRECTLY AND THAT NO VISIBLE ENCROACHMENTS EXIST UNLESS OTHERWISE SHOWN. THIS *PROPERTY* IS *NOT* LOCATED IN A DESIGNATED FLOOD HAZARD AREA

SOUTH CAROLINA REGISTERED LAND SURVEYOR NO. 4781 JAMES RALPH FREELAND

RLS: JAMES R. FREELAND
NO: 4781

STATE OF SOUTH CAROLINA
GREENVILLE COUNTY

STONEWOOD
LOT 100
PROPERTY OF
J. D. RICHARDSON
ALICE RICHARDSON

FREELAND-CLINKSCALES & ASSOCIATES, INC.
Engineers • Land Surveyors
323 WEST STONE AVENUE
GREENVILLE, S.C.
(803) 271-4924

PLAT BOOK	4F - 16
DEED BOOK	1121 - 713
TAX MAP	354.1 - 1 - 158
PARTY CHIEF	G.P.
DRAWN	I.R.
DATE	APRIL - 9 - 86
DWG. NO.	14966

THE PRINT MACHINE, INC. N73428

300 8 1:1801