MICROFILMED

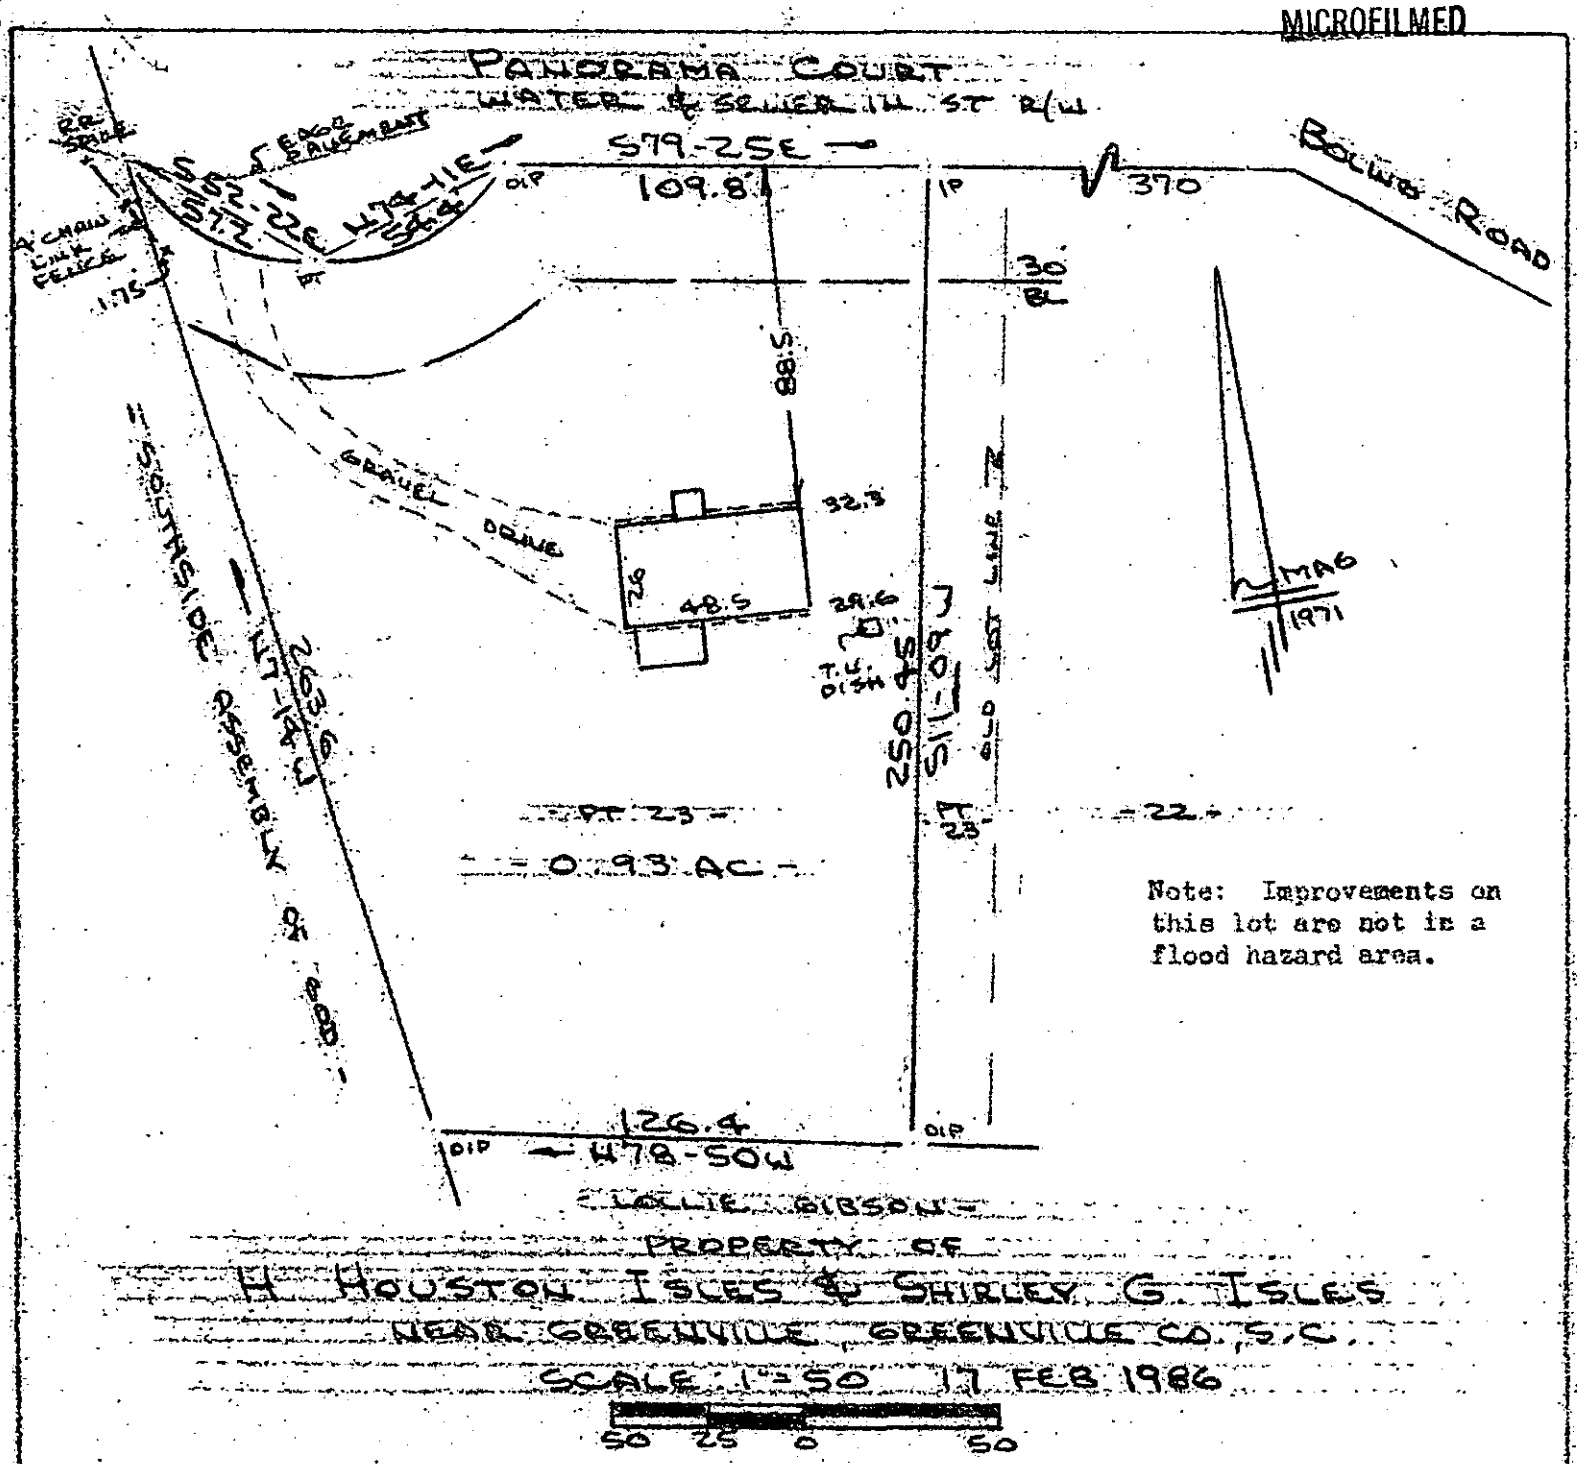

Note: Improvements on this lot are not in a flood hazard area.

This is to certify that on the 17th day of February, 1986, I surveyed the property shown on this plat, being known as part of lot 23 (0.93 acre) on plat of PROPERTY OF DEMPSEY REAL ESTATE CO., INC. and recorded in the RMC Office Greenville County, S. C., in Plat Book " 4 - N " at Page 48 and also known as PROPERTY OF H. HOUSTON ISLES & SHIRLEY G. ISLES and recorded in Plat Book at Page ; and that the property lines, walls and buildings are as shown hereon, and that the walls and buildings located on said lot do not encroach or project on adjacent street or property, and that no adjacent walls or buildings encroach or project on said premises, and no power lines cross this property except as shown hereon.

12-0-61

33628

R. B. Bruce

R. B. Bruce, RLS # 1952

CAROLINA SURVEYING CO.
112 Manly St.
Greenville, S. C.

FILED
GREENVILLE, S. C.
APR 14 10 33 AM '86
DONNIE S. TANKERSLEY
R.M.C.

Recordable Plat