MICROFILMED

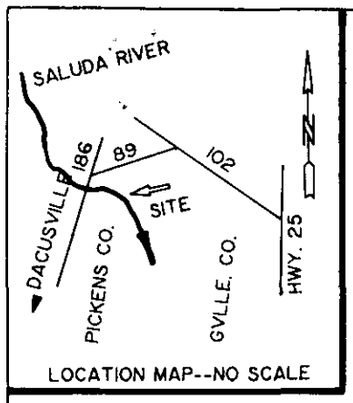

FILED
GREENVILLE CO. S.C.
MAY 1 10 38 AM '86
DONNIE S. TANKERSLEY
R.M.C.

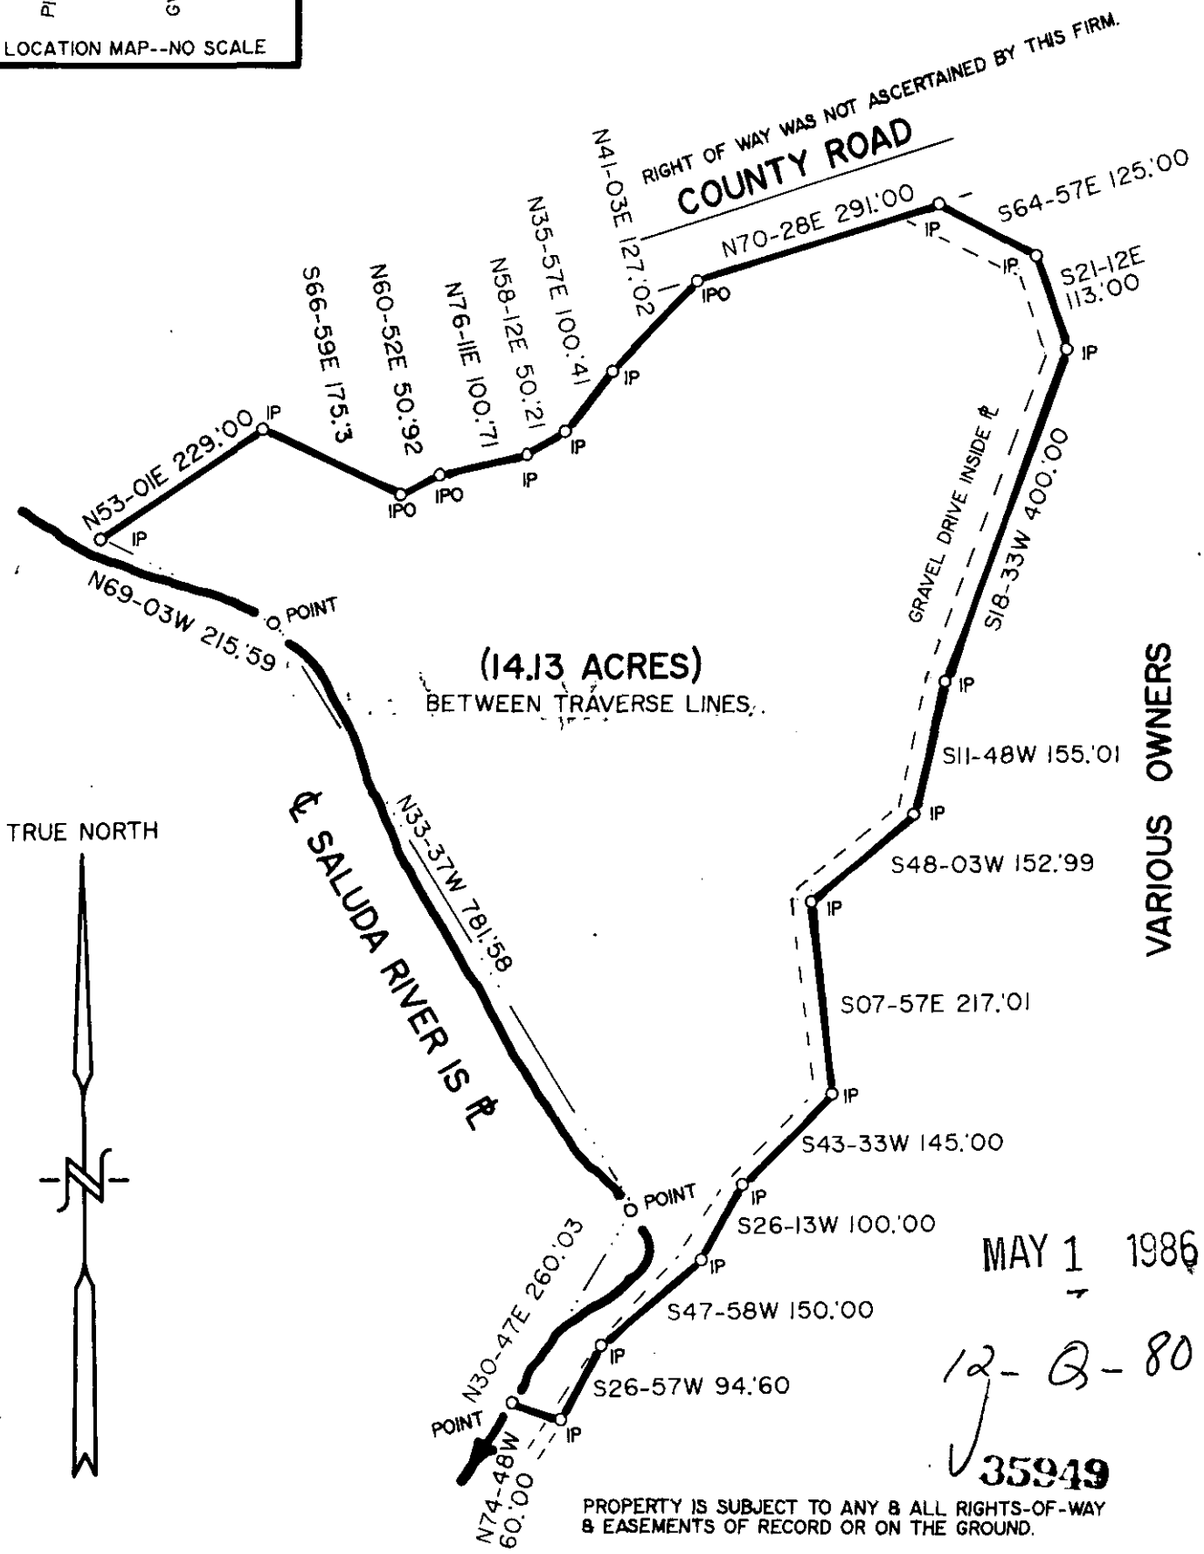

MAY 1 1986

12-Q-80

35949

PROPERTY IS SUBJECT TO ANY & ALL RIGHTS-OF-WAY & EASEMENTS OF RECORD OR ON THE GROUND.

South Carolina
Survey for

SHELBY JEAN BUSTLER

100' 0 100' 200'
1" = 200'

SINCE 1909
SMITH
John C. Smith & Son.
R.L.S. # 1443 & 7882
P.O. Box 732 Easley, SC
29641/803-859-5729

Date APRIL 24, 1986

F.B. 82

County GREENVILLE

I HEREBY CERTIFY THAT THIS PLAT IS A PRECISION OF THE FIELD SURVEY MADE BY ME AND THAT AS SHOWN HEREON THE AREA WAS DETERMINED BY DMD METHOD. ACCURACY 1:10,000+. ACREAGE INCLUDES ALL EASEMENTS OF RECORD OR ON THE GROUND.

SURVEYED

John C. Smith or John C. Smith III

THE PRINT MACHINE, INC. N6844