FILED
GREENVILLE CO. S. C.
APR 28 10 29 AM '86
DONNIE S. TANKERSLEY
R.M.C.

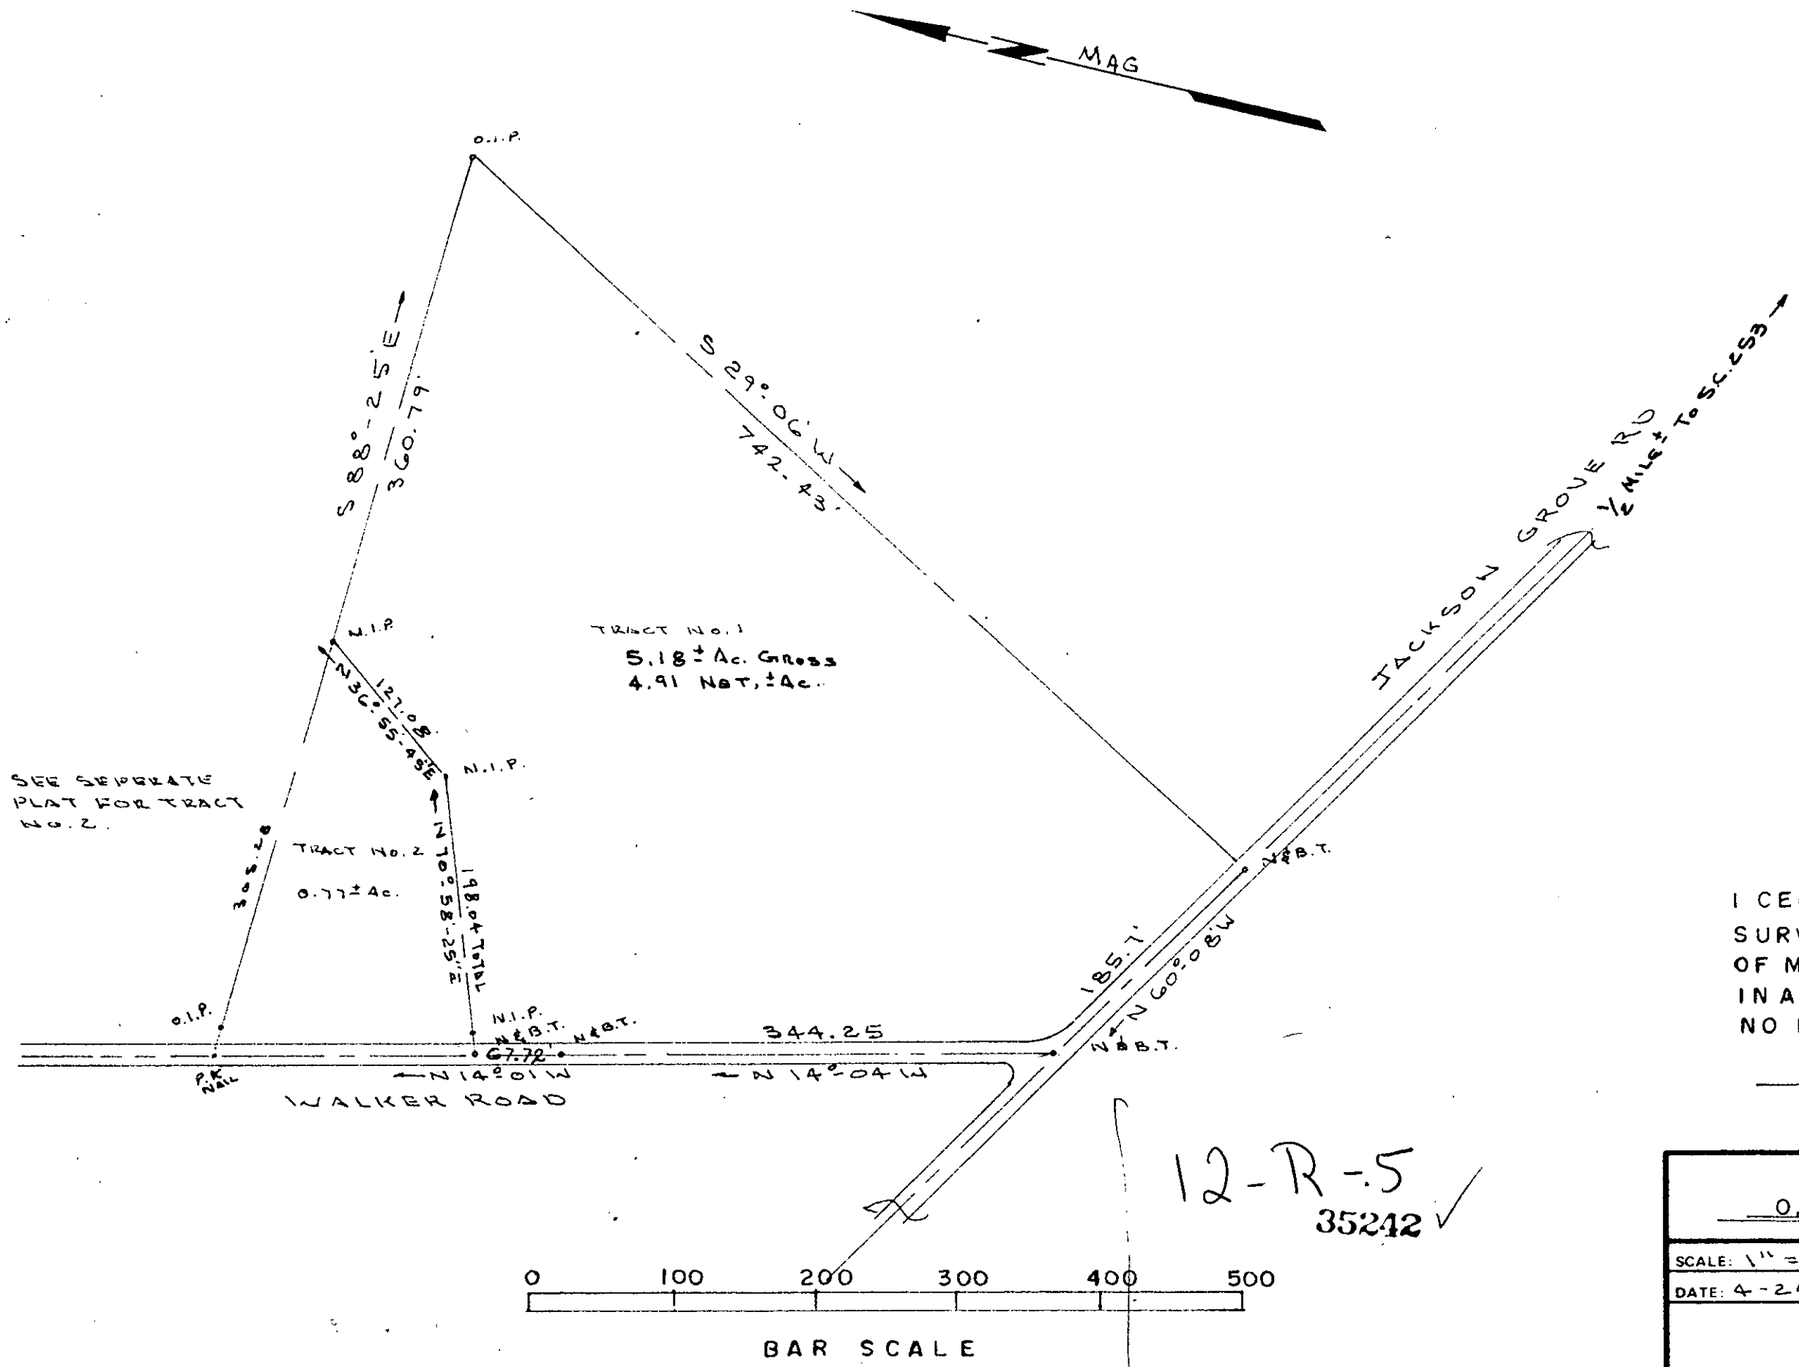

REF.
DEED BK. 1194 PG. 579
BLK. BK. SH. 499.1-1-22.2
GREENVILLE CO.

I CERTIFY THE ABOVE TRACT HAS BEEN SURVEYED AND IS AS SHOWN TO THE BEST OF MY KNOWLEDGE. TRACT IS NOT LOCATED IN A HAZARD FLOOD PLAIN AREA, AND NO ENCROACHMENTS.

S C REG NO 4035

12-R-5
35242

PROPERTY OF
O. H. & ANNE T. OGLE

SCALE: 1" = 100'	APPROVED BY	DRAWN BY K.T.G.
DATE: 4-24-86		
		DRAWING NUMBER 904

MICROFILMED