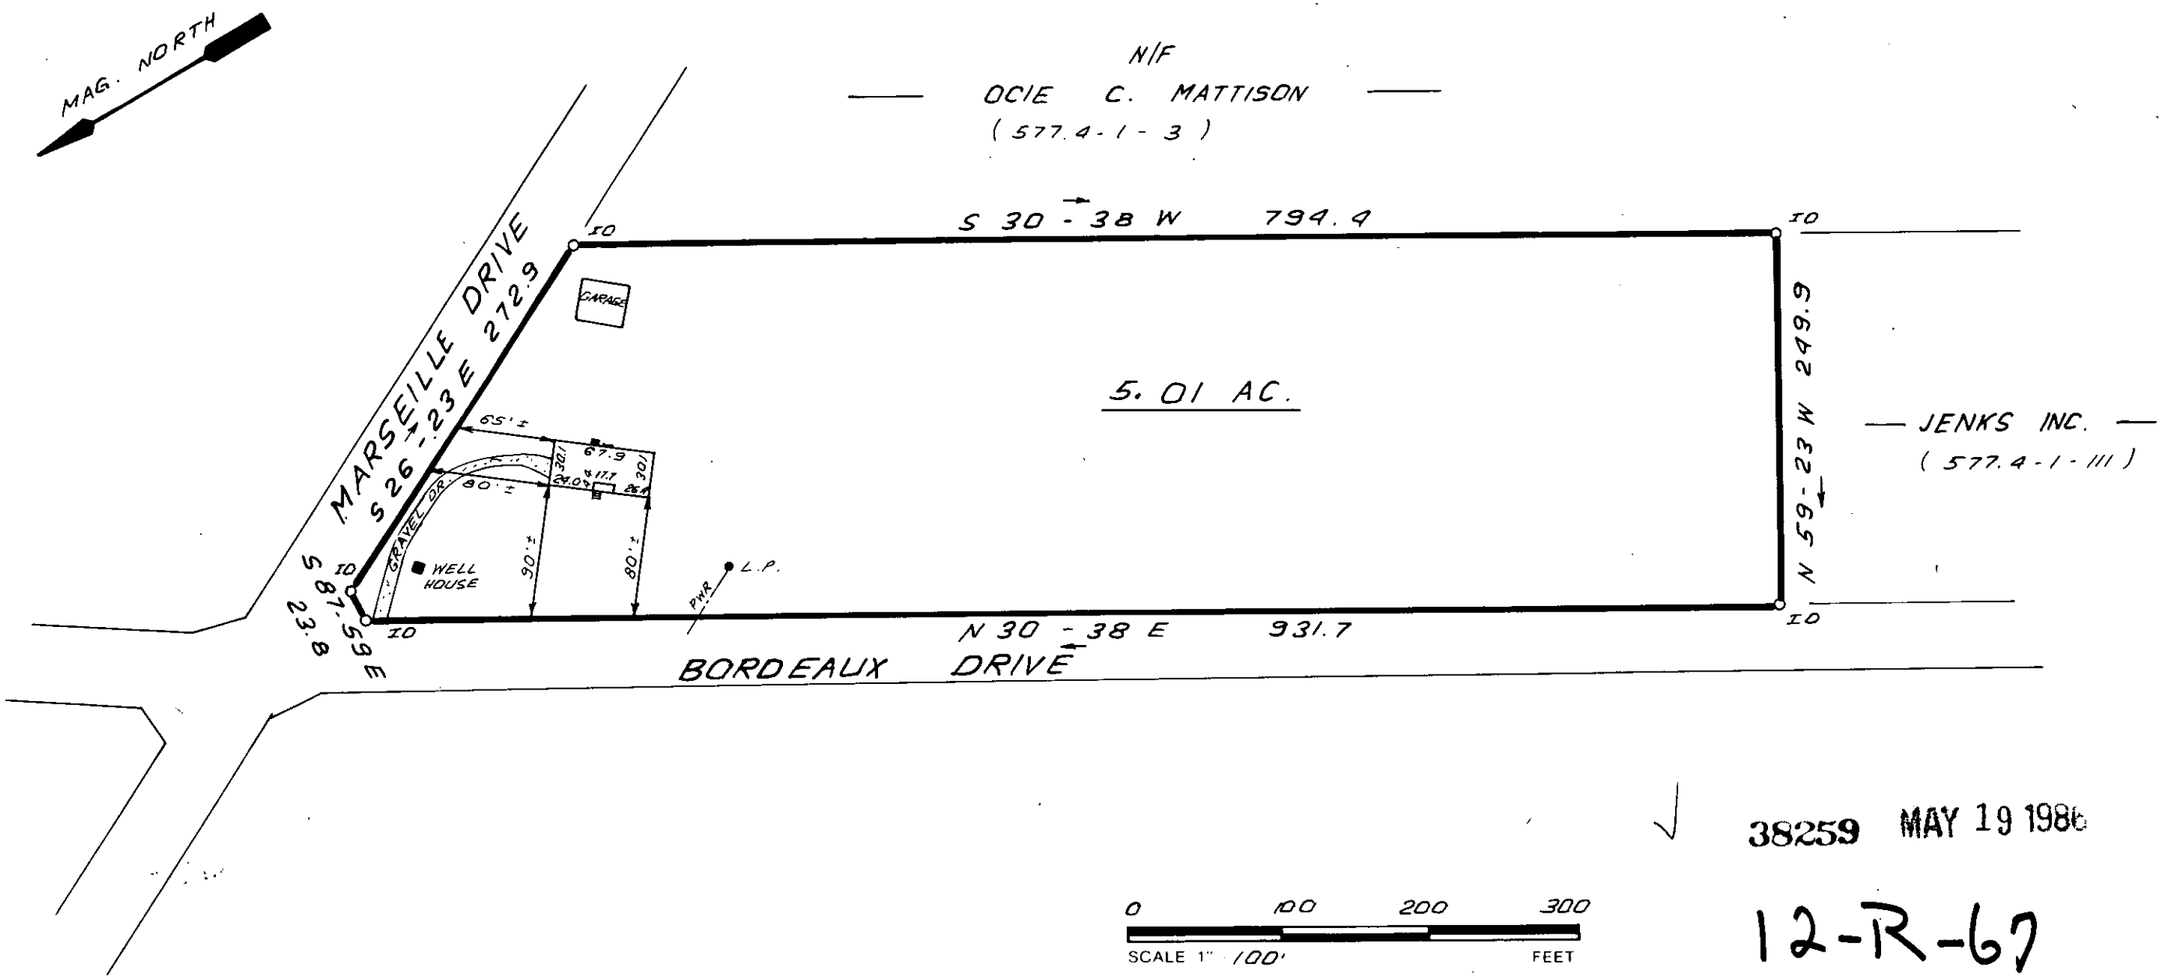

38259 MAY 19 1986

12-R-67

0 100 200 300

SCALE 1" 100' FEET

THIS IS TO CERTIFY THAT THE PROPERTY SHOWN ON THIS PLAT WAS SURVEYED UNDER MY DIRECT SUPERVISION. PROPERTY LINES AND IMPROVEMENTS SHOWN ARE LOCATED CORRECTLY AND THAT NO VISIBLE ENCROACHMENTS EXIST UNLESS OTHERWISE SHOWN. THIS PROPERTY IS NOT LOCATED IN A DESIGNATED FLOOD HAZARD AREA.

FILED
GREENVILLE CO. S.C.
MAY 19 4 50 PM '86
DONNIE S. TANKERSLEY
R.M.C.

SOUTH CAROLINA REGISTERED LAND SURVEYOR 4781 JAMES R. FREELAND

RLS: JAMES R. FREELAND
NO: 4781

STATE OF SOUTH CAROLINA
GREENVILLE COUNTY

PROPERTY OF
WILLIAM T. DEMPSEY
JENNIE J. DEMPSEY

FREELAND & ASSOCIATES
Engineers • Land Surveyors
318 WEST STONE AVENUE.
GREENVILLE, S.C.
(803) 271-4924

PLAT BOOK	6R - 50
DEED BOOK	1113 - 16
TAX MAP	577.4-1-104
PARTY CHIEF	J.E.C.
DRAWN	I.R.
DATE	MAY - 19 - 86
DWG. NO.	15253

MICROFILMED

THE PRINT MACHINE, INC. N41289

5.00 3 11A01