FILED
GREENVILLE CO. S.C.
MAY 30 9 36 AM '86
DONNIE S. TANKERSLEY
R.M.C.

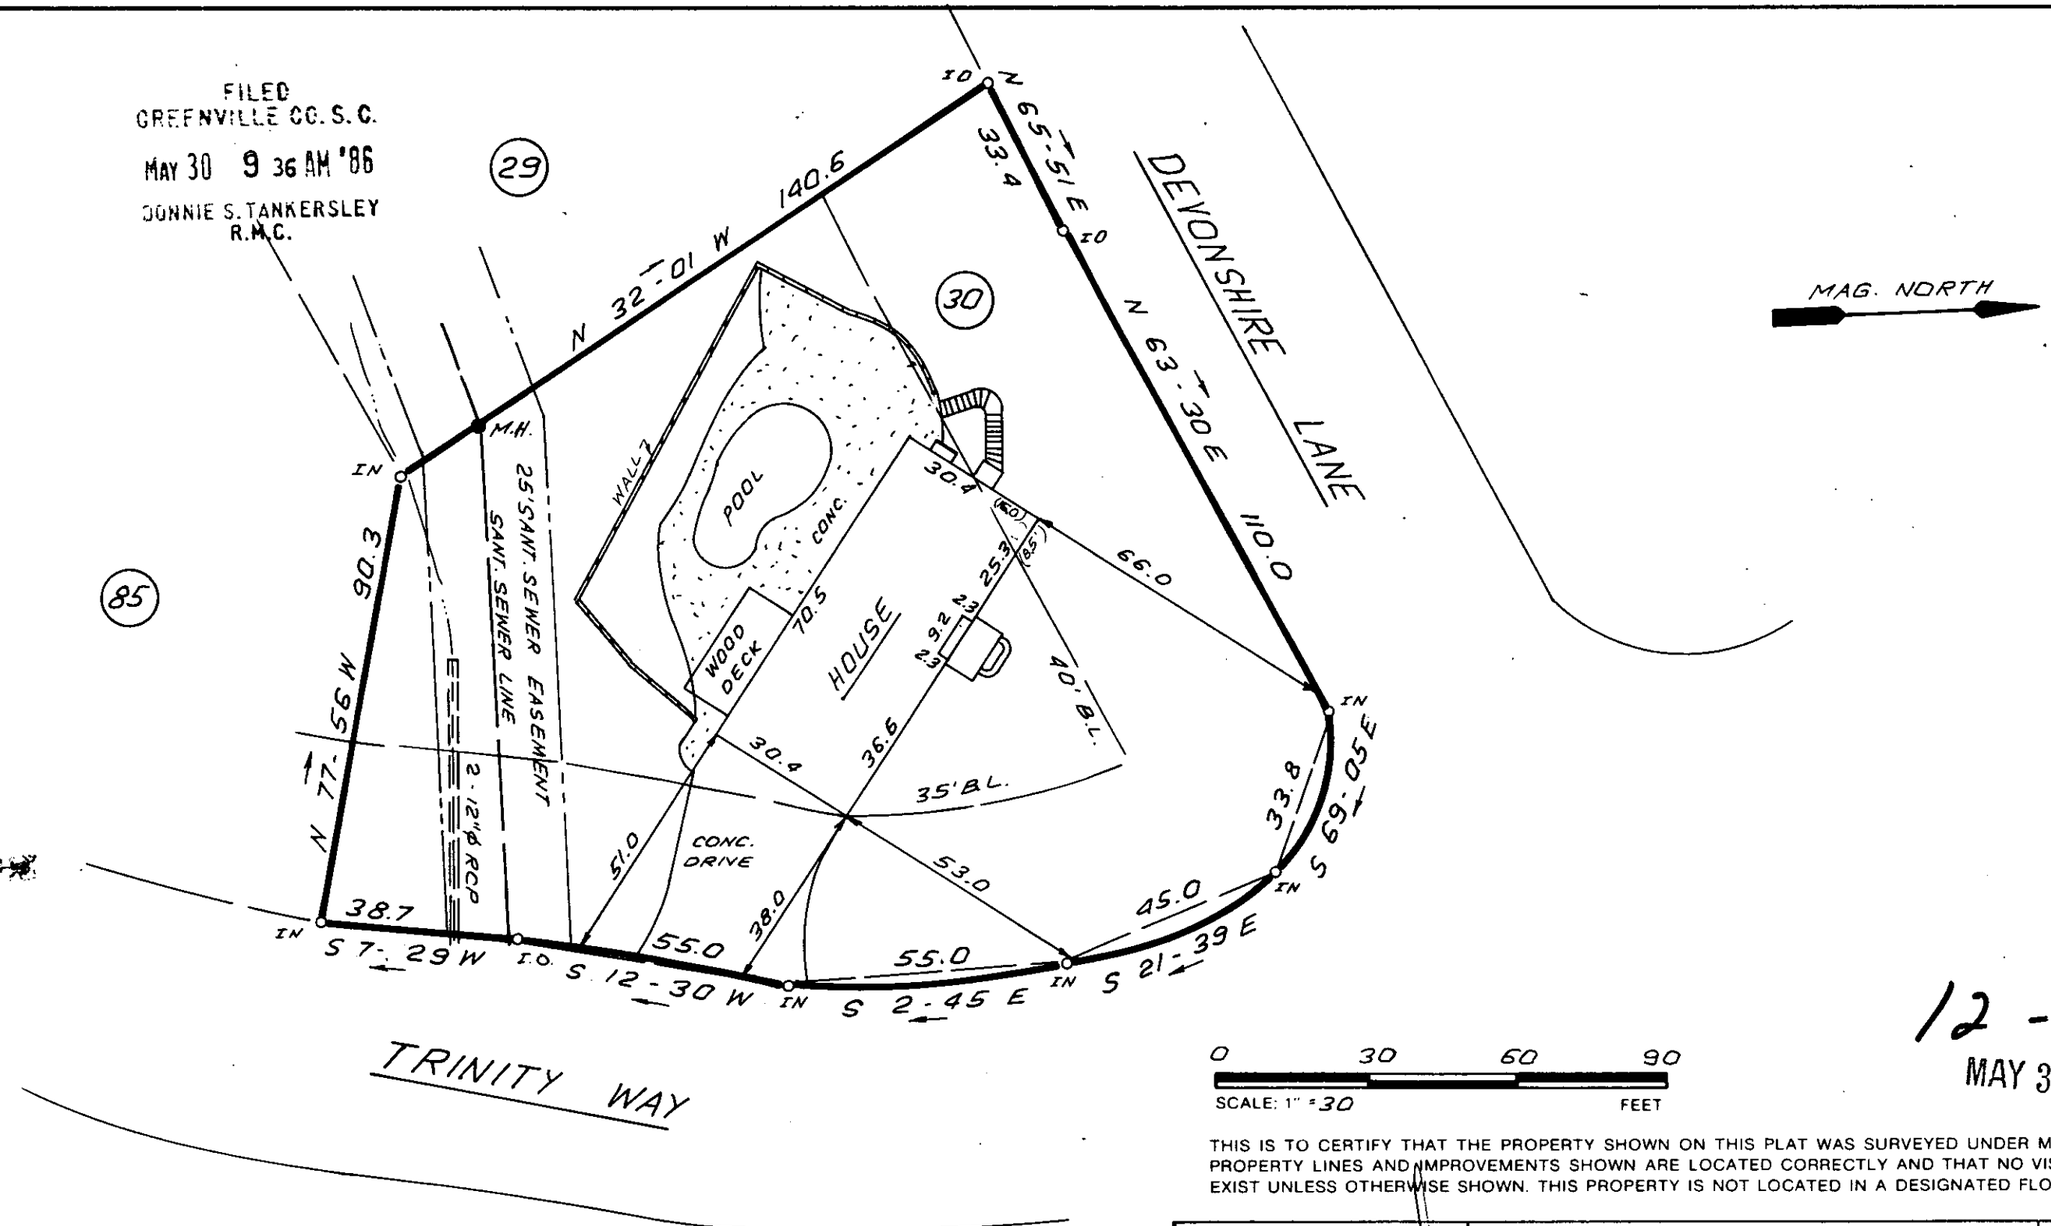

39846

12-R-94
MAY 30 1986

0 30 60 90
SCALE: 1" = 30 FEET

THIS IS TO CERTIFY THAT THE PROPERTY SHOWN ON THIS PLAT WAS SURVEYED UNDER MY DIRECT SUPERVISION. PROPERTY LINES AND IMPROVEMENTS SHOWN ARE LOCATED CORRECTLY AND THAT NO VISIBLE ENCROACHMENTS EXIST UNLESS OTHERWISE SHOWN. THIS PROPERTY IS NOT LOCATED IN A DESIGNATED FLOOD HAZARD AREA.

SOUTH CAROLINA REGISTERED LAND SURVEYOR 4781 JAMES R. FREELAND

RLS: JAMES R. FREELAND
NO: 4781

STATE OF SOUTH CAROLINA
GREENVILLE COUNTY

NORTHWOOD HILLS
SEC. I-A & II ; LOT 30
PROPERTY OF
DELORES ANN McLEES PHILLIPS
(FORMERLY: DELORES ANN McLEES)
AND JOE E. PHILLIPS

FREELAND & ASSOCIATES
Engineers • Land Surveyors
318 WEST STONE AVENUE.
GREENVILLE, S.C.
(803) 271-4924

PLAT BOOK	QQ - 156
DEED BOOK	
TAX MAP	428 -1- 53
PARTY CHIEF	J.G.
DRAWN	I.R.
DATE	MAY - 21 - 86
DWG. NO.	15289

NOTE: 5' DRAINAGE & UTILITY EASEMENT ALONG EACH SIDE OF ALL SIDE & REAR LOT LINES.

THE PRINT MACHINE, INC. N61205
MICROFILMED
GOTO -- 3 MY30 86 945 5.00CI