MICROFILMED

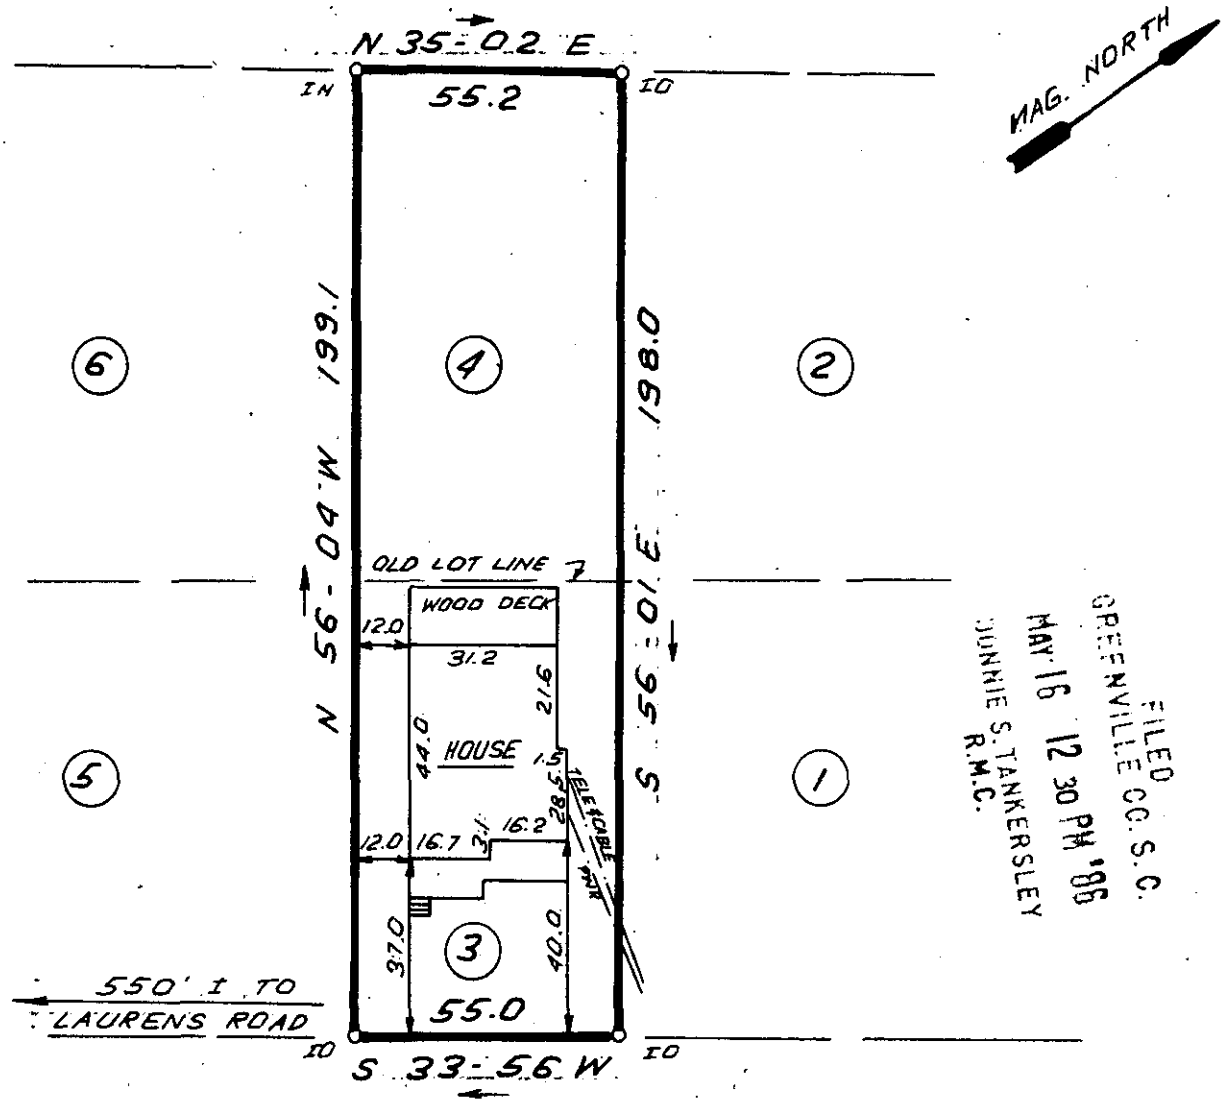

FILED
GREENVILLE CO. S.C.
MAY 16 12 30 PM '86
JUNNIE S. TANKERSLEY
R.M.C.

RIDGEWAY AVENUE

38069

SCALE: 1" = 40' 0 40 80 120 FEET

12-S-71

THIS IS TO CERTIFY THAT THE PROPERTY SHOWN ON THIS PLAT WAS SURVEYED UNDER MY DIRECT SUPERVISION. PROPERTY LINES AND IMPROVEMENTS SHOWN ARE LOCATED CORRECTLY AND THAT NO VISIBLE ENCROACHMENTS EXIST UNLESS OTHERWISE SHOWN. THIS PROPERTY IS NOT LOCATED IN A DESIGNATED FLOOD HAZARD AREA

SOUTH CAROLINA REGISTERED LAND SURVEYOR No. 4781 JAMES ALPH FREELAND

RLS: JAMES R. FREELAND
NO. 4781

STATE OF SOUTH CAROLINA
GREENVILLE COUNTY

A.F. DAY & ZOE RIDGEWAY
LOT 3 & 4
PROPERTY OF
G. LAWRENCE STORY

FREELAND-CLINKSCALES & ASSOCIATES, INC.
Engineers • Land Surveyors
323 WEST STONE AVENUE
GREENVILLE, S.C.
(803) 271-4924

PLAT BOOK	J-93
DEED BOOK	1204-710
TAX MAP	257.00 8025.00
PARTY CHIEF	J.C.C.
DRAWN	I.R.
DATE	MAY-15-86
DWG. NO.	15236

2 MY15 86 602

THE PRINT MACHINE, INC. N73428