MICROFILMED

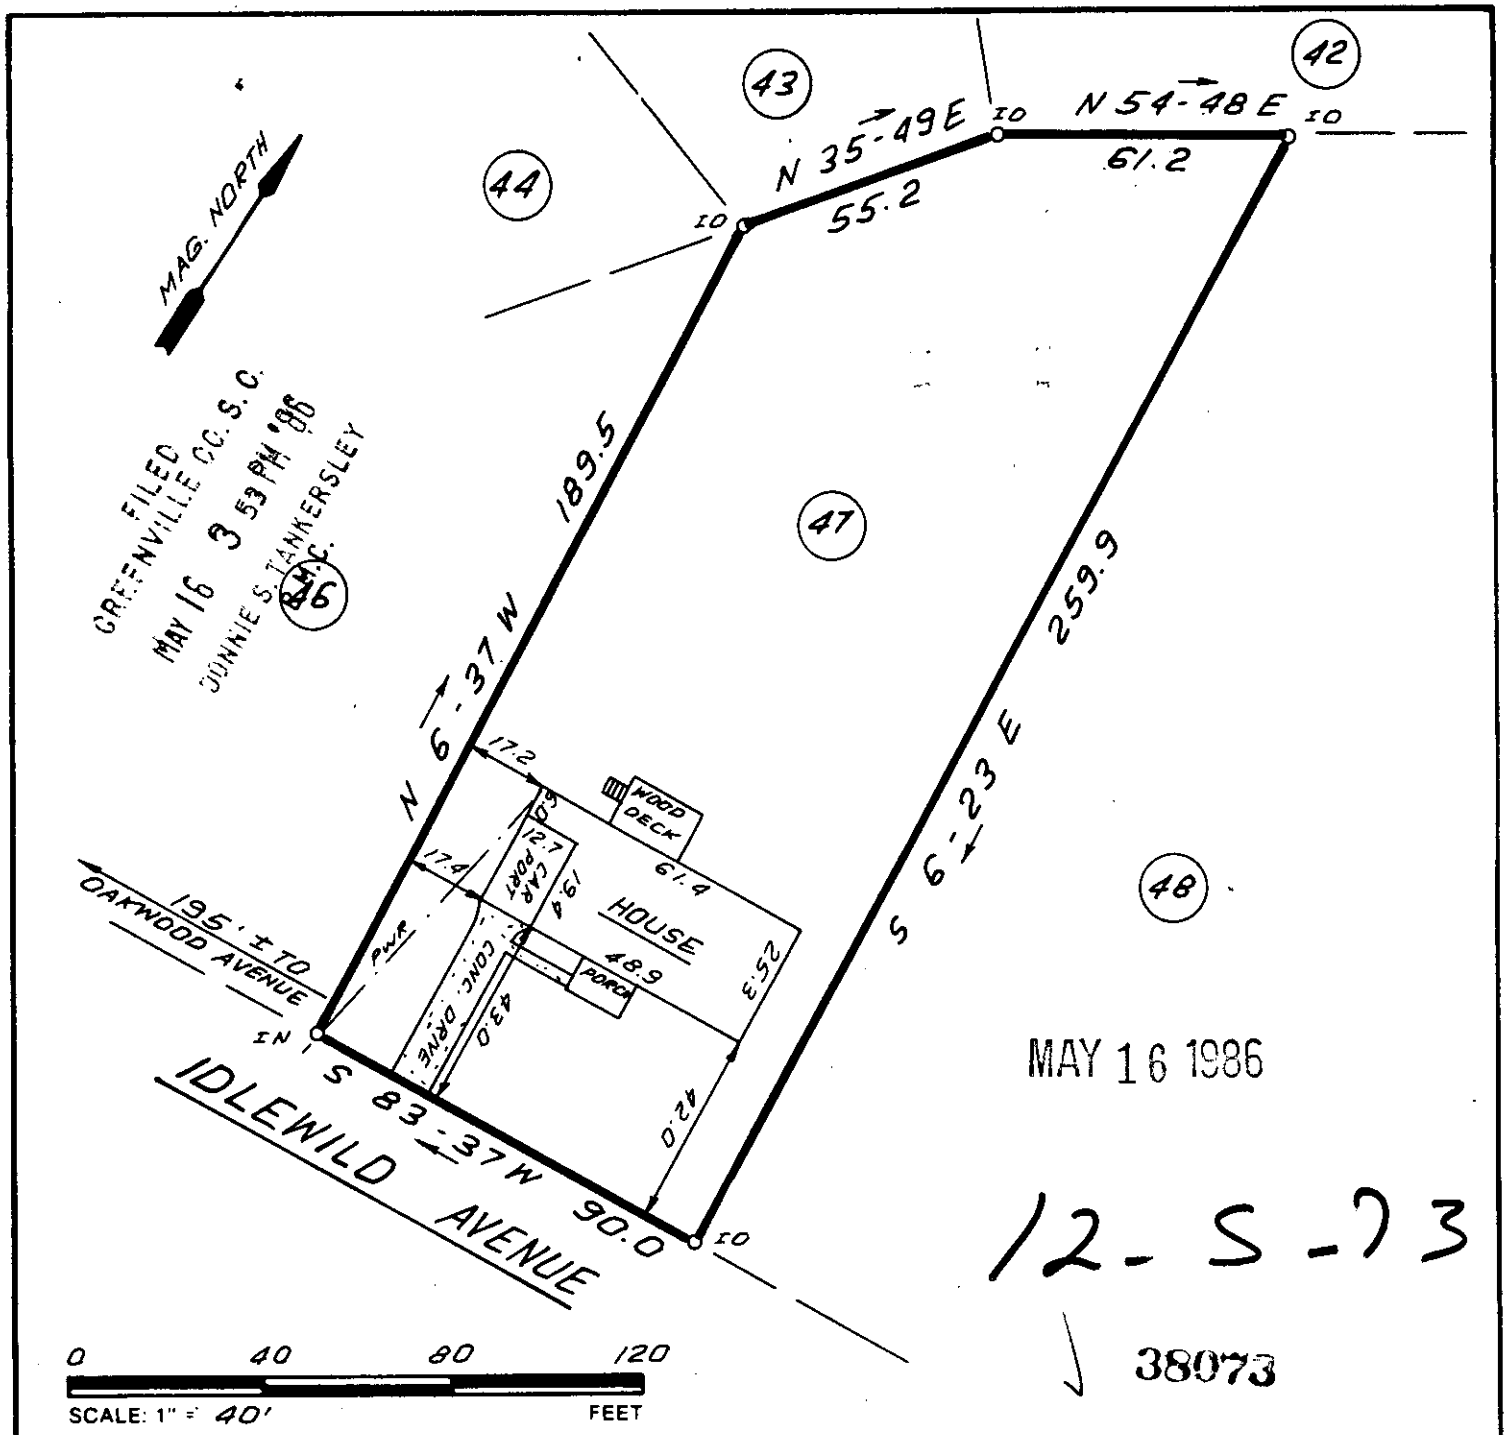

THIS IS TO CERTIFY THAT THE PROPERTY SHOWN ON THIS PLAT WAS SURVEYED UNDER MY DIRECT SUPERVISION. PROPERTY LINES AND IMPROVEMENTS SHOWN ARE LOCATED CORRECTLY AND THAT NO VISIBLE ENCROACHMENTS EXIST UNLESS OTHERWISE SHOWN. THIS *PROPERTY* IS *NOT* LOCATED IN A DESIGNATED FLOOD HAZARD AREA

SOUTH CAROLINA REGISTERED LAND SURVEYOR 4781 JAMES R. FREELAND

RLS JAMES R. FREELAND
NO 4781

STATE OF SOUTH CAROLINA
GREENVILLE COUNTY

OAKWOOD ACRES
SEC. 2; LOT 47
PROPERTY OF
MICHAEL TODD GILSTRAP
ROSLYN C. KIRBY

FREELAND-CLINKSCALES & ASSOCIATES, INC.
Engineers • Land Surveyors
323 WEST STONE AVENUE
GREENVILLE, S.C.
(803) 271-4924

PLAT BOOK	DDD - 113 A
DEED BOOK	1030-64
TAX MAP	T 33-2-154
PARTY CHIEF	J.E.C.
DRAWN	I.R.
DATE	MAY-13-86
DWG. NO.	15209

THE PRINT MACHINE, INC. N7342B

GCTU -- 3 MY16 86 1038 3.00CI