MICROFILMED

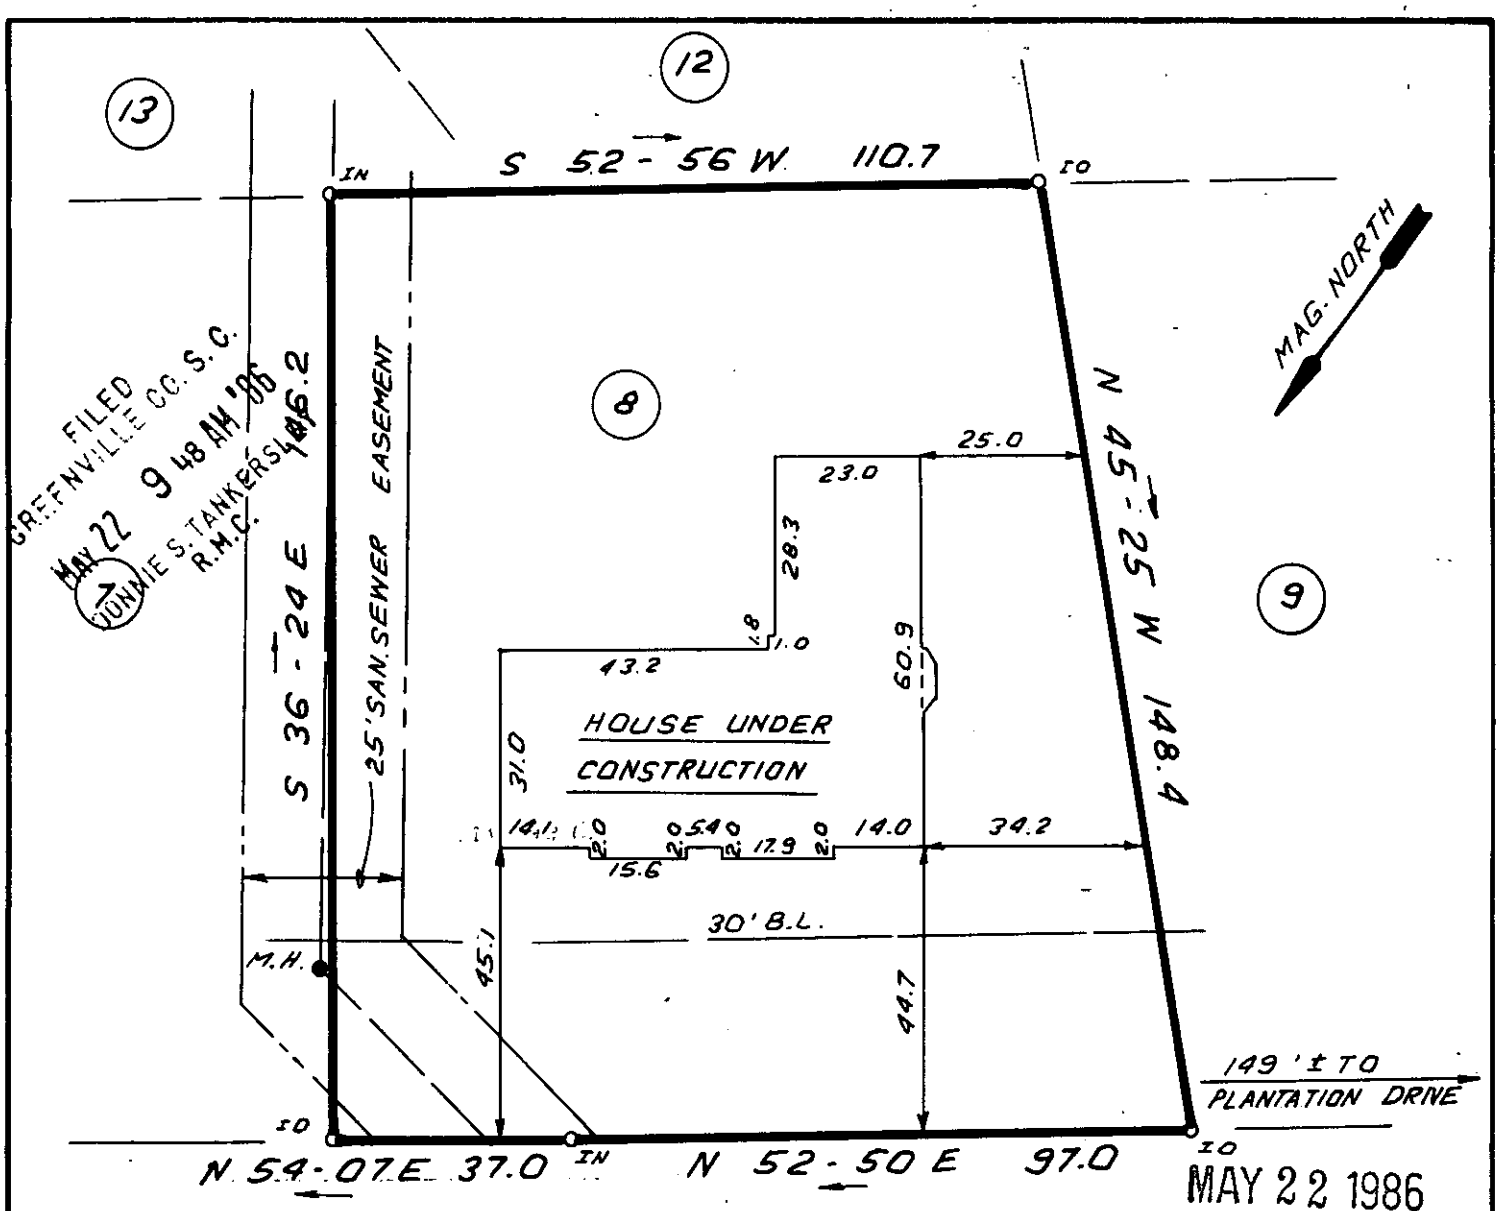

FILED
GREENVILLE CO. S.C.
MAY 22 9 48 AM '86
DONNIE S. TANKERSLEY
R.M.C.

MAY 22 1986

LINWOOD COURT 12-7-4

38730

0 30 60 90
SCALE: 1" = 30' FEET

NOTE: 5' DRAINAGE & UTILITY EASEMENT ALONG ALL SIDE & REAR LOT LINES.

THIS IS TO CERTIFY THAT THE PROPERTY SHOWN ON THIS PLAT WAS SURVEYED UNDER MY DIRECT SUPERVISION. PROPERTY LINES AND IMPROVEMENTS SHOWN ARE LOCATED CORRECTLY AND THAT NO VISIBLE ENCROACHMENTS EXIST UNLESS OTHERWISE SHOWN. THIS *PROPERTY* IS *NOT* LOCATED IN A DESIGNATED FLOOD HAZARD AREA.

SOUTH CAROLINA REGISTERED LAND SURVEYOR 4781 JAMES R. FREELAND

RLS: JAMES R. FREELAND
NO: 4781

STATE OF SOUTH CAROLINA
GREENVILLE COUNTY

HOLLY TREE PLANTATION
PHASE III; SEC. III; LOT 8
PROPERTY OF
FRANKLIN ENTERPRISES
INC.

FREELAND-CLINKSCALES & ASSOCIATES, INC.
Engineers • Land Surveyors
323 WEST STONE AVENUE
GREENVILLE, S.C.
(803) 271-4924

PLAT BOOK	11-I-61
DEED BOOK	
TAX MAP	
PARTY CHIEF	J.E.C.
DRAWN	I.R.
DATE	APRIL-25-86
DWG. NO.	15101

THE PRINT MACHINE, INC. N73428

GCTO -- 3 MY22 86 124 3.00CI