MICROFILMED

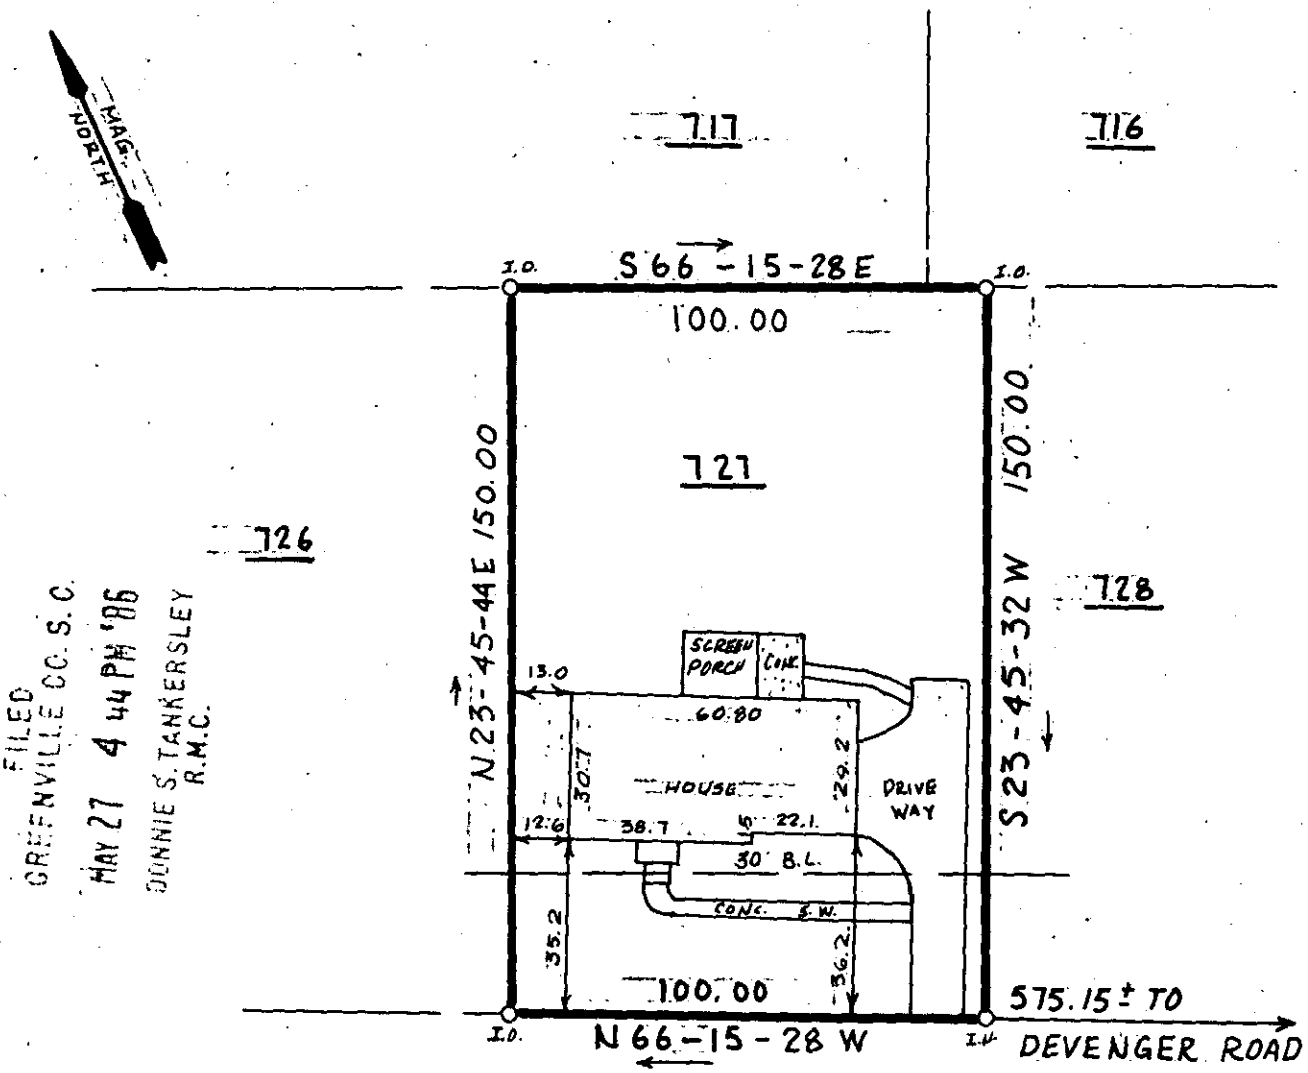

FILED
GREENVILLE CO. S.C.
MAY 27 4 44 PM '86
DONNIE S. TANKERSLEY
R.M.C.

NOTE:
DRAINAGE AND UTILITIES EASEMENT 5' EACH SIDE OF ALL SIDE AND REAR LOT LINES.

STONECREST ROAD

MAY 27 1986

12-T-33

39256

40 0 40 80
SCALE: 1" = 40' FEET

THIS IS TO CERTIFY THAT THE PROPERTY SHOWN ON THIS PLAT WAS SURVEYED UNDER MY DIRECT SUPERVISION. PROPERTY LINES AND IMPROVEMENTS SHOWN ARE LOCATED CORRECTLY AND THAT NO VISIBLE ENCROACHMENTS EXIST UNLESS OTHERWISE SHOWN. THIS PROPERTY IS NOT LOCATED IN A DESIGNATED FLOOD HAZARD AREA.

SOUTH CAROLINA REGISTERED LAND SURVEYOR 4781 JAMES R. FREELAND

RLS: JAMES R. FREELAND
NO: 4781

STATE OF SOUTH CAROLINA
GREENVILLE COUNTY

SUGAR CREEK
MAP 2; SEC. 3; LOT 727
PROPERTY OF
ANN S. SUAREZ

FREELAND-CLINKSCALES & ASSOCIATES, INC.
Engineers • Land Surveyors
323 WEST STONE AVENUE
GREENVILLE, S.C.
(803) 271-4924

PLAT BOOK	9W - 63
DEED BOOK	1153 - 290
TAX MAP	
PARTY CHIEF	R. J.
DRAWN	D.L.B.
DATE	5-26-86
DWG. NO.	15316

THE PRINT MACHINE, INC. N73428

300 8

21801