AF 23051A

MICROFILMED

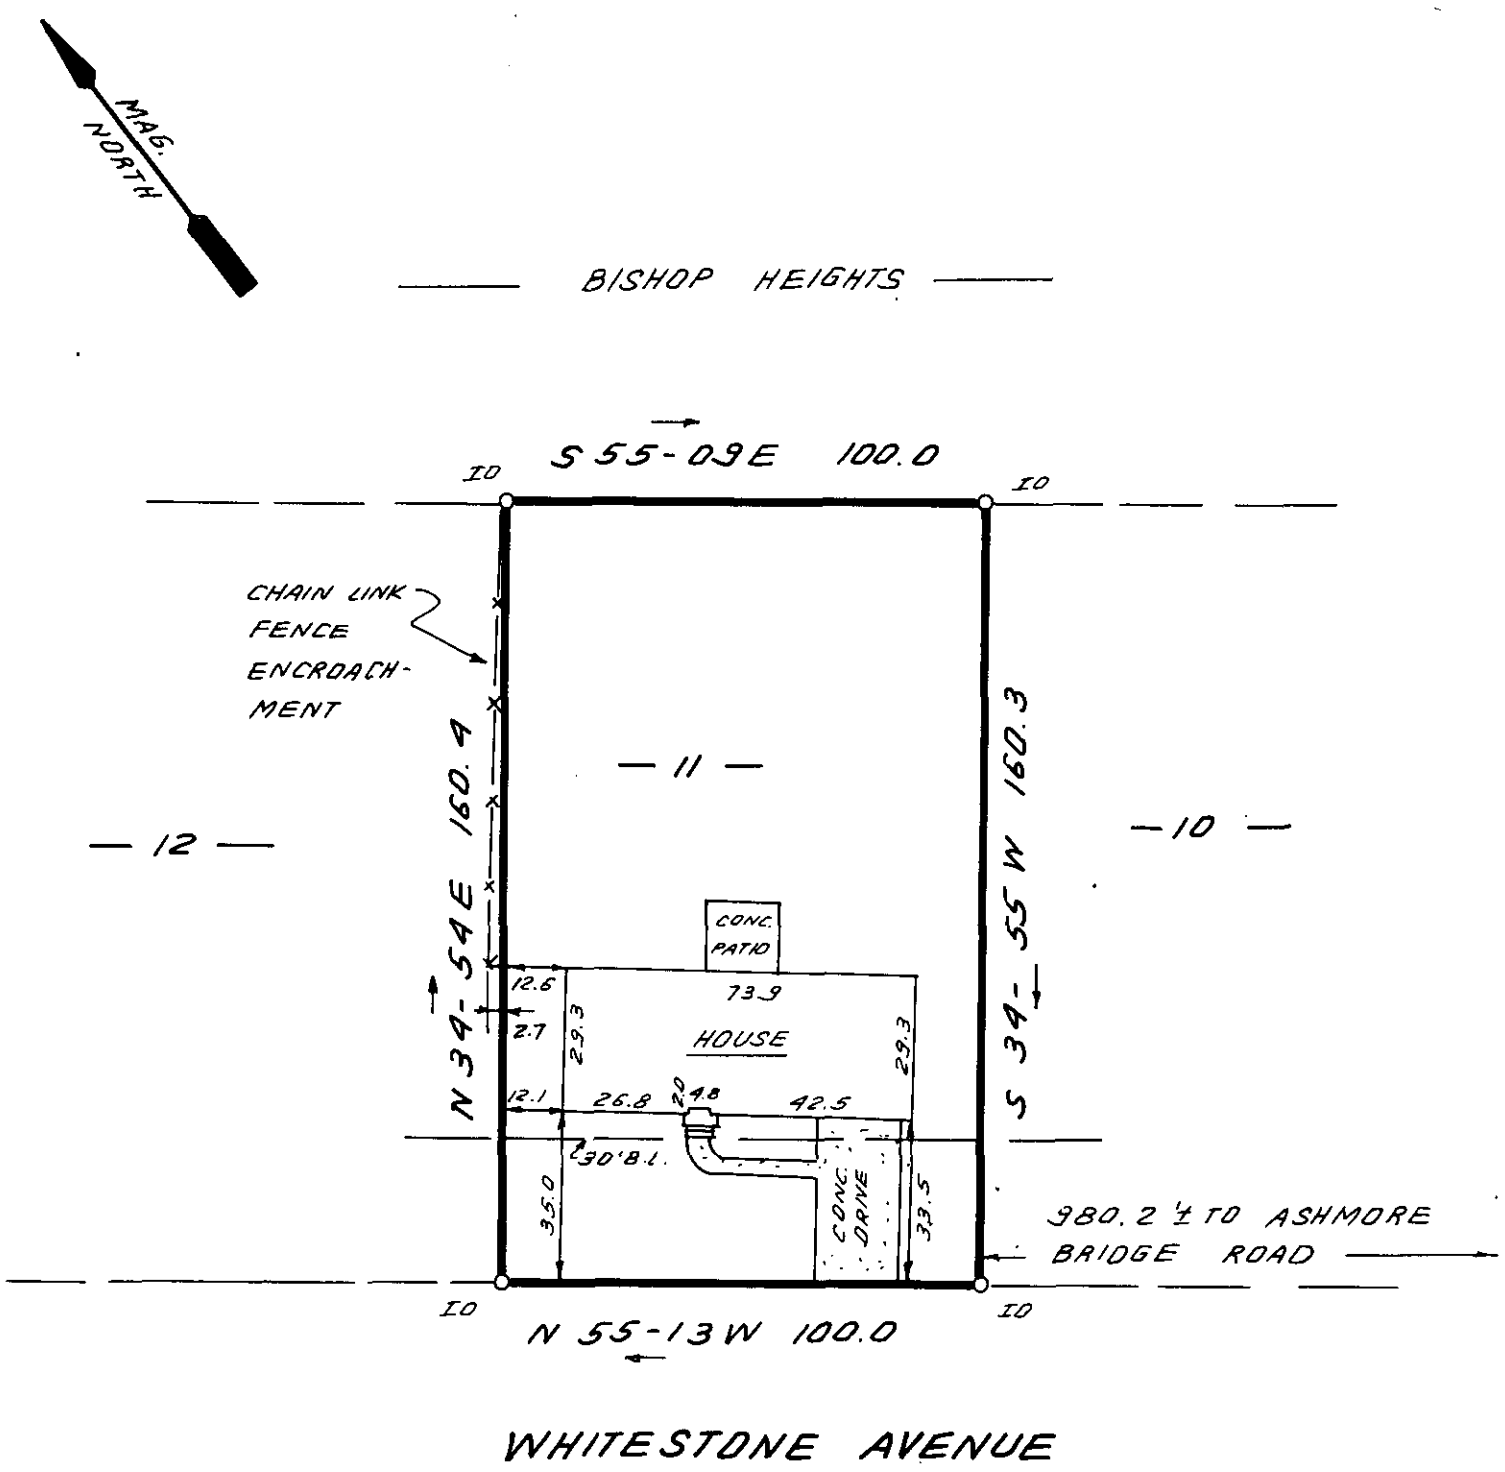

NOTE: 5' DRAINAGE & UTILITY EASEMENT ALONG ALL REAR & SIDE LOT LINES.

SURVEY FOR

JESSE L. HARTLEY, JR.

ADAMS MILL ESTATES

LOT 11

STATE OF SOUTH CAROLINA; GREENVILLE CO.

MAY 21, 1986

FILED
GREENVILLE CO. S. C.
MAY 30 4 06 PM '86
DONNIE S. TANKERSLEY
R.M.C.

This is to certify that the property shown on this plat was surveyed under my direct supervision. Property lines and improvements shown are located correctly and that no visible encroachments exist unless otherwise shown. This property is not located in a designated flood hazard area.

39910

12-4-6

SCALE: 1" = 40

40 0 40 80 120

"I hereby certify that the ratio of precision of the field survey is 1/10000 as shown hereon and the area was determined by D.M.D. method of area calculation."

W. R. Williams

P. E. & L. S. No. 3979

W. R. WILLIAMS, JR.
ENGR./SURVEYOR, Inc.
P. E. & L. S. No. 3979
15 S. MAIN STREET
TRAVELERS REST, S. C.
29690

M 7.5-1-11

0010 ------ 1 MY30 86 098 - 5.0000

PIEDMONT PRINTMAKERS