MICROFILMED

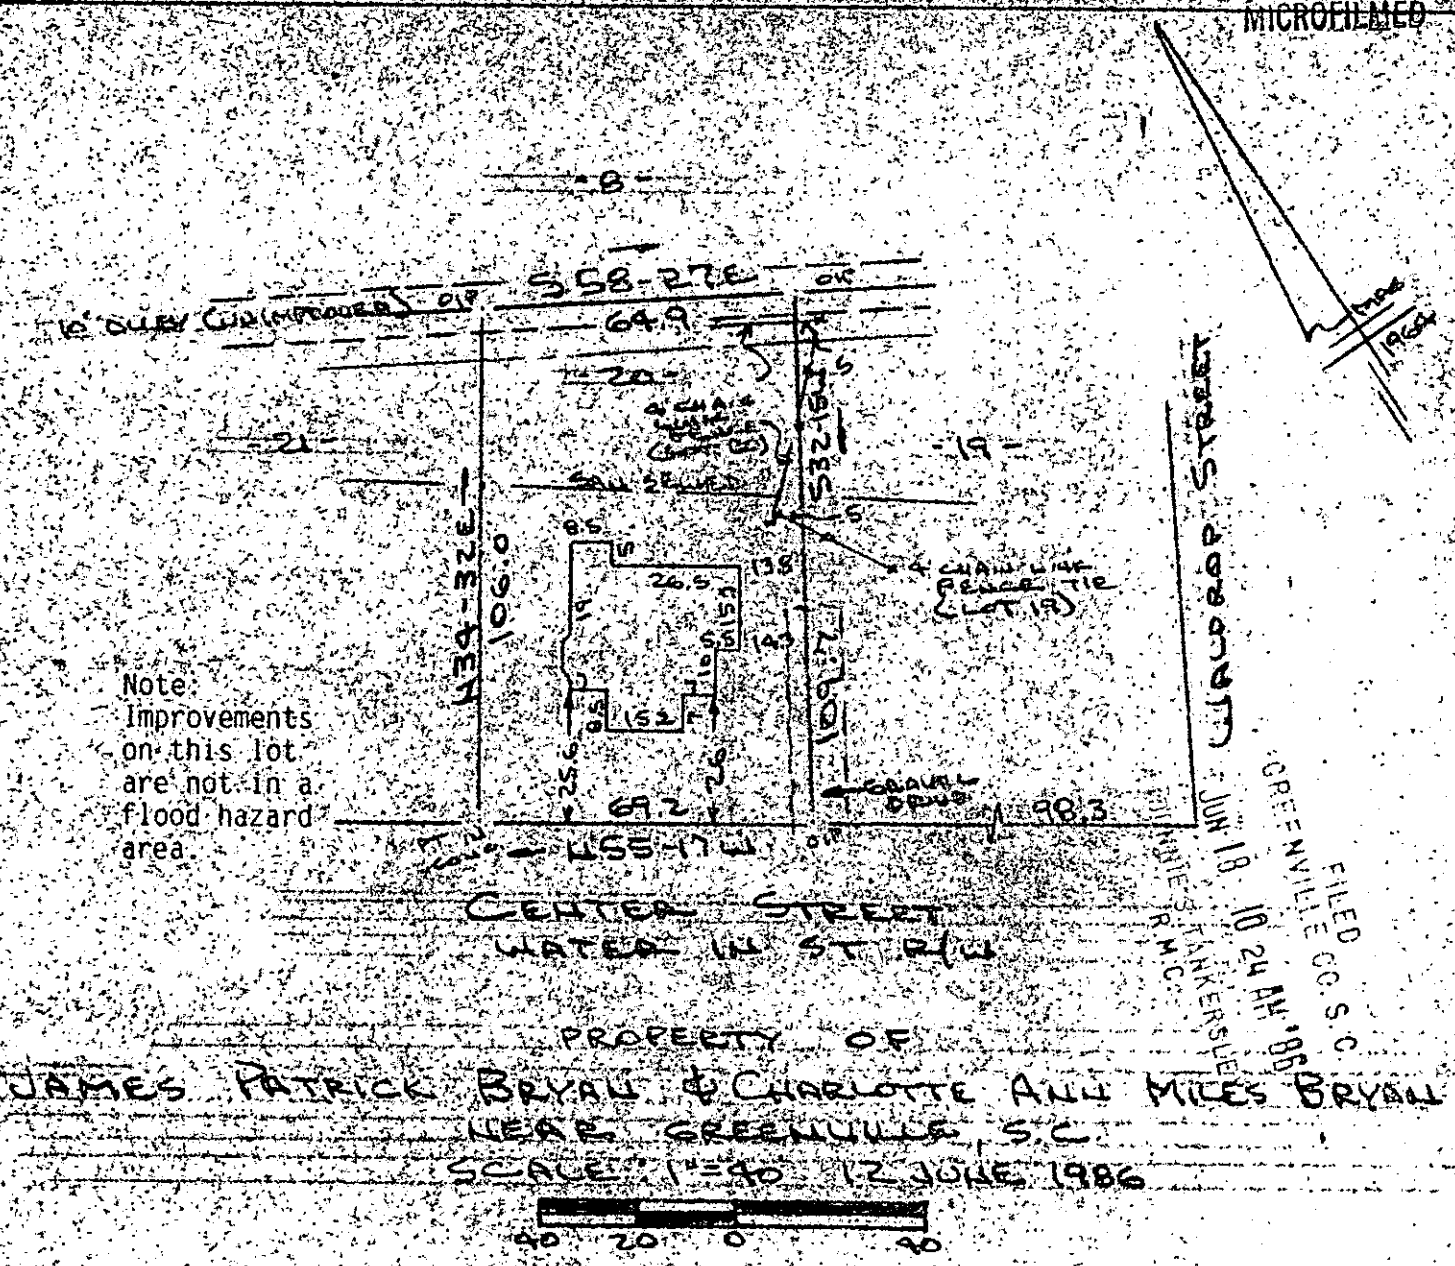


Note: Improvements on this lot are not in a flood hazard area.

FILED
GREENVILLE CO. S.C.
JUN 18 10 24 AM '86
DONNIE S. TANKERSLEY
R.M.C.

This is to certify that ont eh 12th day of June, 1986, I surveyed the property shown on this plat, being known as lot 20 on plat of SECTION ONE BURLINGTON INDUSTRIES INC. and recorded in the RMC Office Greenville County, S. C., in Plat Book " JJJ " at Page 10; and that the property lines, walls and buildings are as shown hereon, and that the walls and buildings located on said lot do not encroach or project on adjacent street or property, adn that no adjacent walls or buildings encroach or project on said premises, no power lines cross this prodprty and no visible encroachments except as shown hereon.

369

12-W-1

R. B. Bruce

R. B. Bruce, RLS # 1952

CAROLINA SURVEYING CO.
112 Manly St.
Greenville, S. C.

JUN 18 1986

42434

Recordable Plat

T7-1-21 (5544)