MICROFILMED

FILED
GREENVILLE CO. S.C.
JUL 11 5 05 PM '86
DONNIE S. TANKERSLEY
R.M.C.

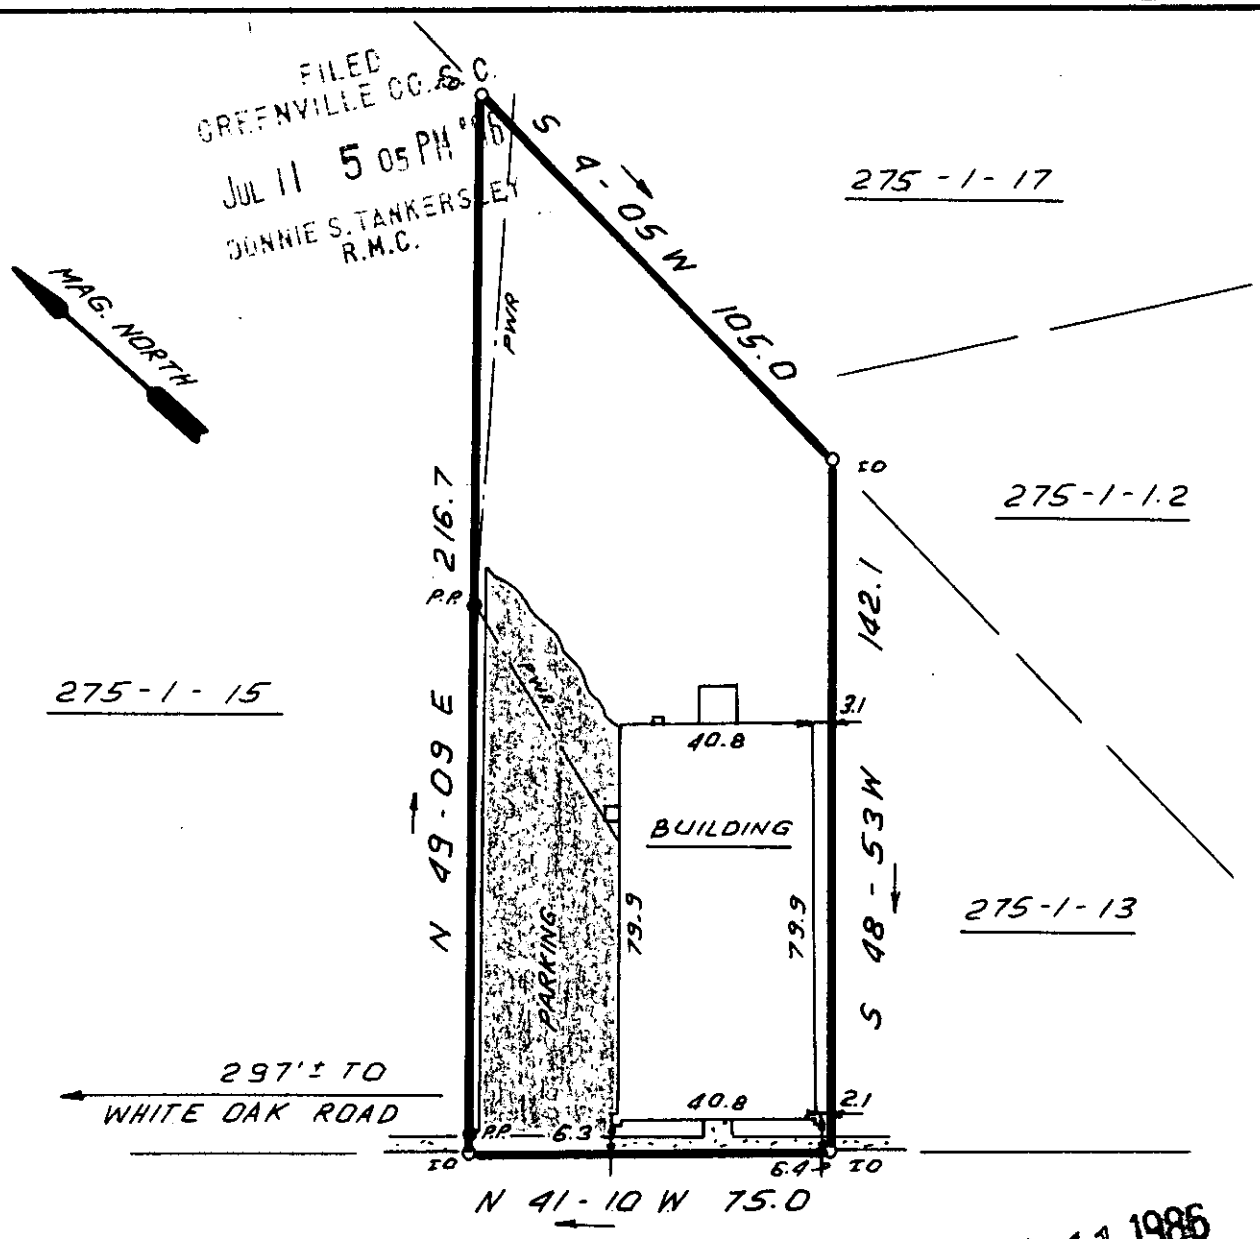

JUL 11 1986

√1681

0 40 80 120
SCALE: 1" = 40' FEET

12-X-82

THIS IS TO CERTIFY THAT THE PROPERTY SHOWN ON THIS PLAT WAS SURVEYED UNDER MY DIRECT SUPERVISION. PROPERTY LINES AND IMPROVEMENTS SHOWN ARE LOCATED CORRECTLY AND THAT NO VISIBLE ENCROACHMENTS EXIST UNLESS OTHERWISE SHOWN. THIS *PROPERTY* IS *NOT* LOCATED IN A DESIGNATED FLOOD HAZARD AREA.

SOUTH CAROLINA REGISTERED LAND SURVEYOR 4781 JAMES R. FREELAND

RLS JAMES R. FREELAND
NO. 4781

STATE OF SOUTH CAROLINA
GREENVILLE COUNTY

PROPERTY OF

SUNSHINE CYCLE SHOP INC.

FREELAND-CLINKSCALES & ASSOCIATES, INC.
Engineers • Land Surveyors
323 WEST STONE AVENUE
GREENVILLE, S.C.
(803) 271-4924

PLAT BOOK	
DEED BOOK	1160 - 394
TAX MAP	275-1-14
PARTY CHIEF	D.C.H.
DRAWN	I.R.
DATE	JULY - 9 - 86
DWG. NO.	15730

SCTC -- 3 JL11 86 1527

THE PRINT MACHINE, INC. N73428