MICROFILMED

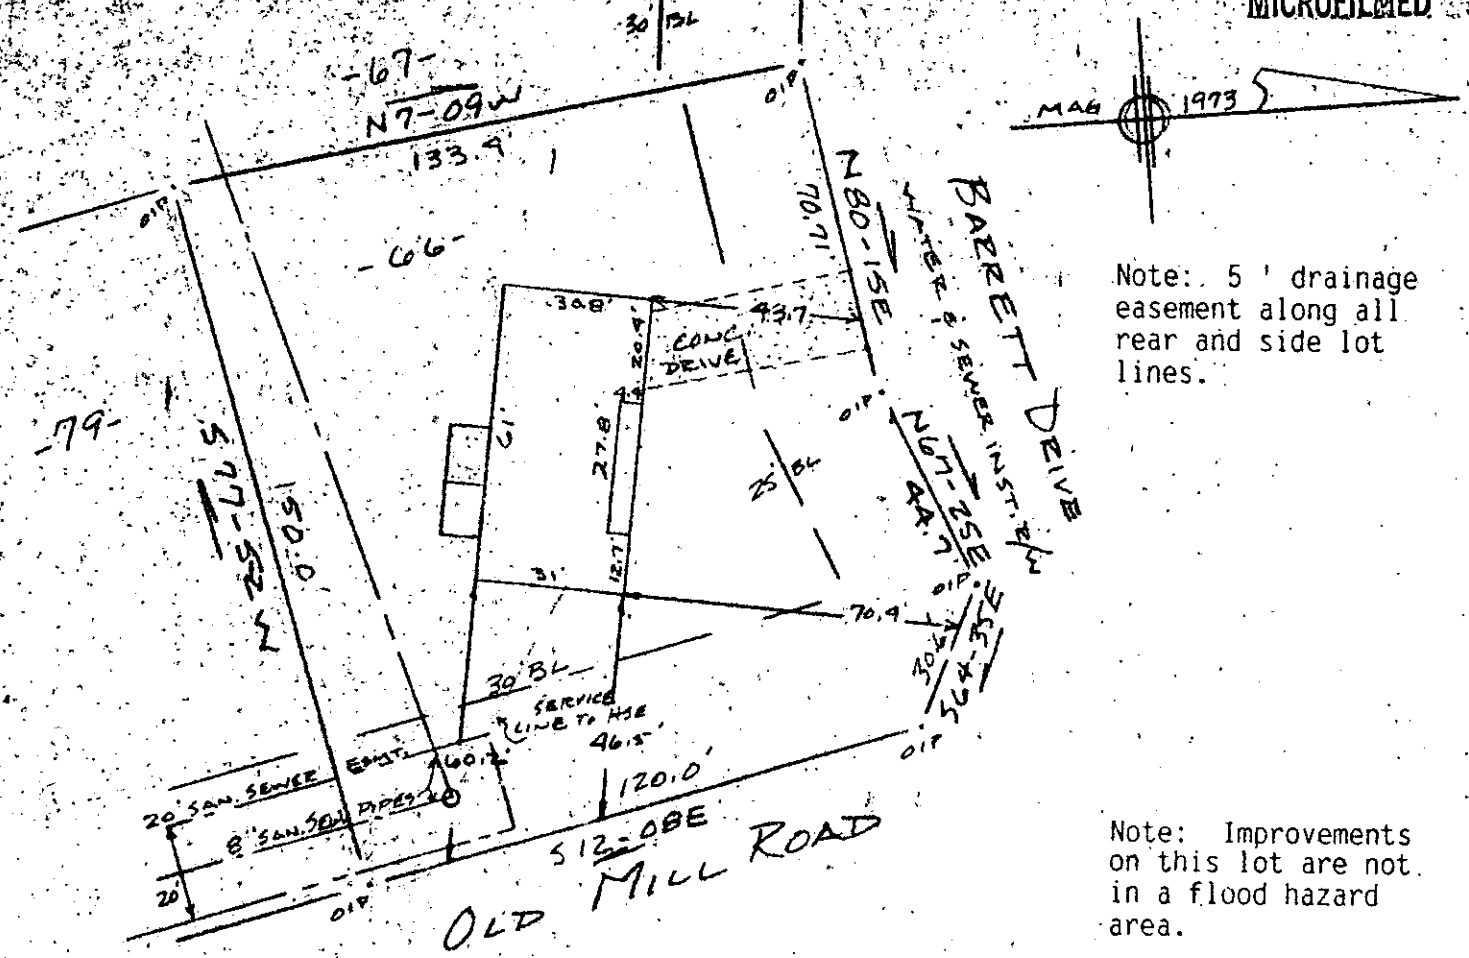

Note: 5 ' drainage easement along all rear and side lot lines.

Note: Improvements on this lot are not in a flood hazard area.

PROPERTY OF

WILLIAM E. FLATHMANN & PEGGY B. FLATHMANN

CITY OF MAULDIN GREENVILLE CO. S.C.

SCALE 1" = 40' 8 JULY 1986

40 0 80

FILED
GREENVILLE CO. S.C.
JUL 14 10 32 AM '86
JOHNNIE S. JANKERSLEY
R.M.C.

This is to certify that on the 8th day of July, 1986, I surveyed the property shown on this plat, being known as lot 66 on plat of BURDETT ESTATES and recorded in the RMC Office Greenville County, S. C., in Plat Book " 5 - D " at Page 71; and that the walls and buildings are as shown hereon, and that the walls and buildings located on said lot do not encroach or project on adjacent street or property, and that no adjacent walls or buildings encroach or project on said premises, no power lines cross this property and no visible encroachments except as shown hereon.

R. B. Bruce

R. B. Bruce, RLS # 1952

1845

CAROLINA SURVEYING CO.
112 Manly St.
Greenville, S. C.

JUL 14 1986

12-X-83

Recordable Plat

3 JL14 86 077 3.00

311/31

M4 2-1-229