MICROFILMED

AF 37281

FILED
GREENVILLE CO. S. C.
JUL 16 3 25 PM '86
DONNIE S. TANKERSLEY
R.M.C.

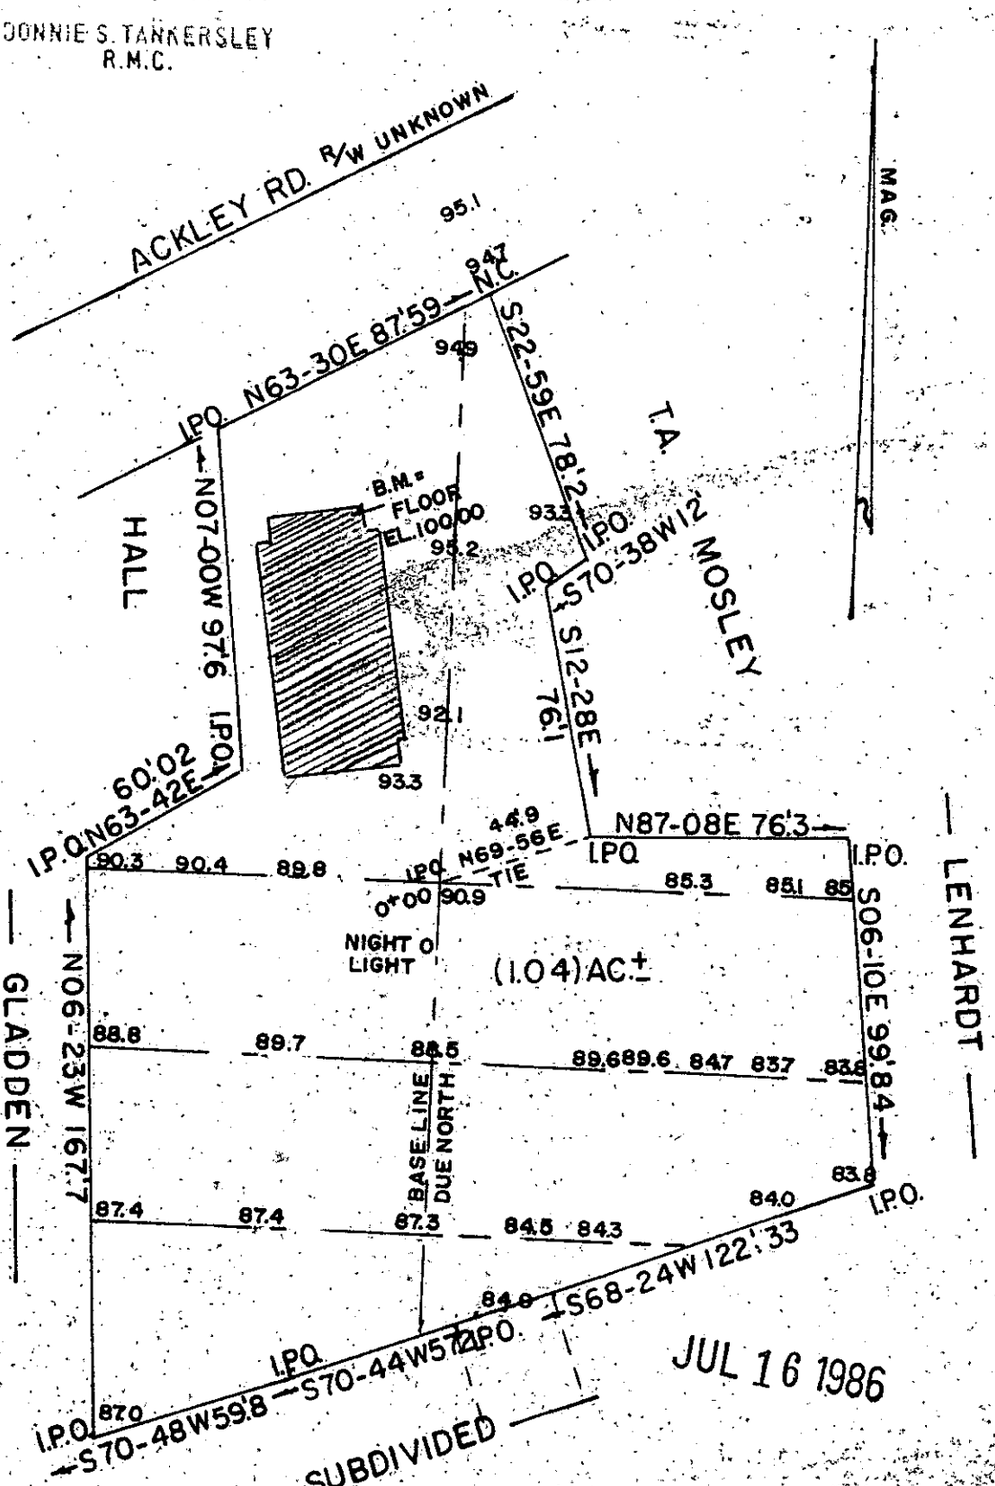

JUL 16 1986

12-2-7

2334

State SOUTH CAROLINA
NICHOLTOWN BAP. CHURCH

1" = 50'
25' 0 25 50

SINCE 1909
SMITH
John C. Smith & Son
R.L.S. # 1443 & 7882
P.O. Box 732 Easley, SC
29640 / 803-859-5729

Date 9-20-85

County GREENVILLE
CITY GREENVILLE
I HEREBY CERTIFY THAT THE RATIO OF PRECISION OF THE FIELD SURVEY IS 1/ 10,000 AS SHOWN HEREON AND THE AREA WAS DETERMINED BY DMD METHOD OF AREA CALCULATION

JSC

John C. Smith or J.C. Smith III

300 8 2031801