MICROFILMED

FILED
GREENVILLE CO. S. C.
JUL 23 10 46 AM '86
DONNIE S. TANKERSLEY
R.M.C.

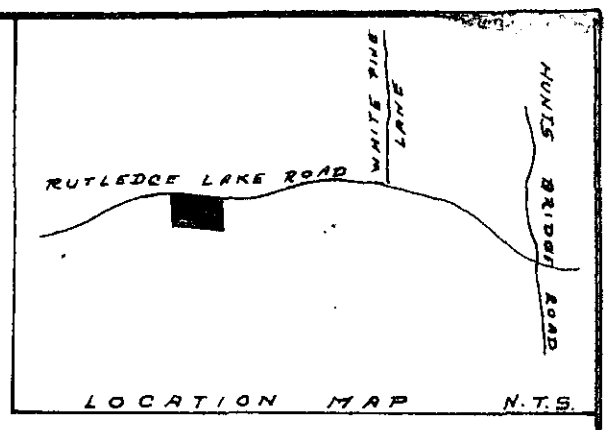

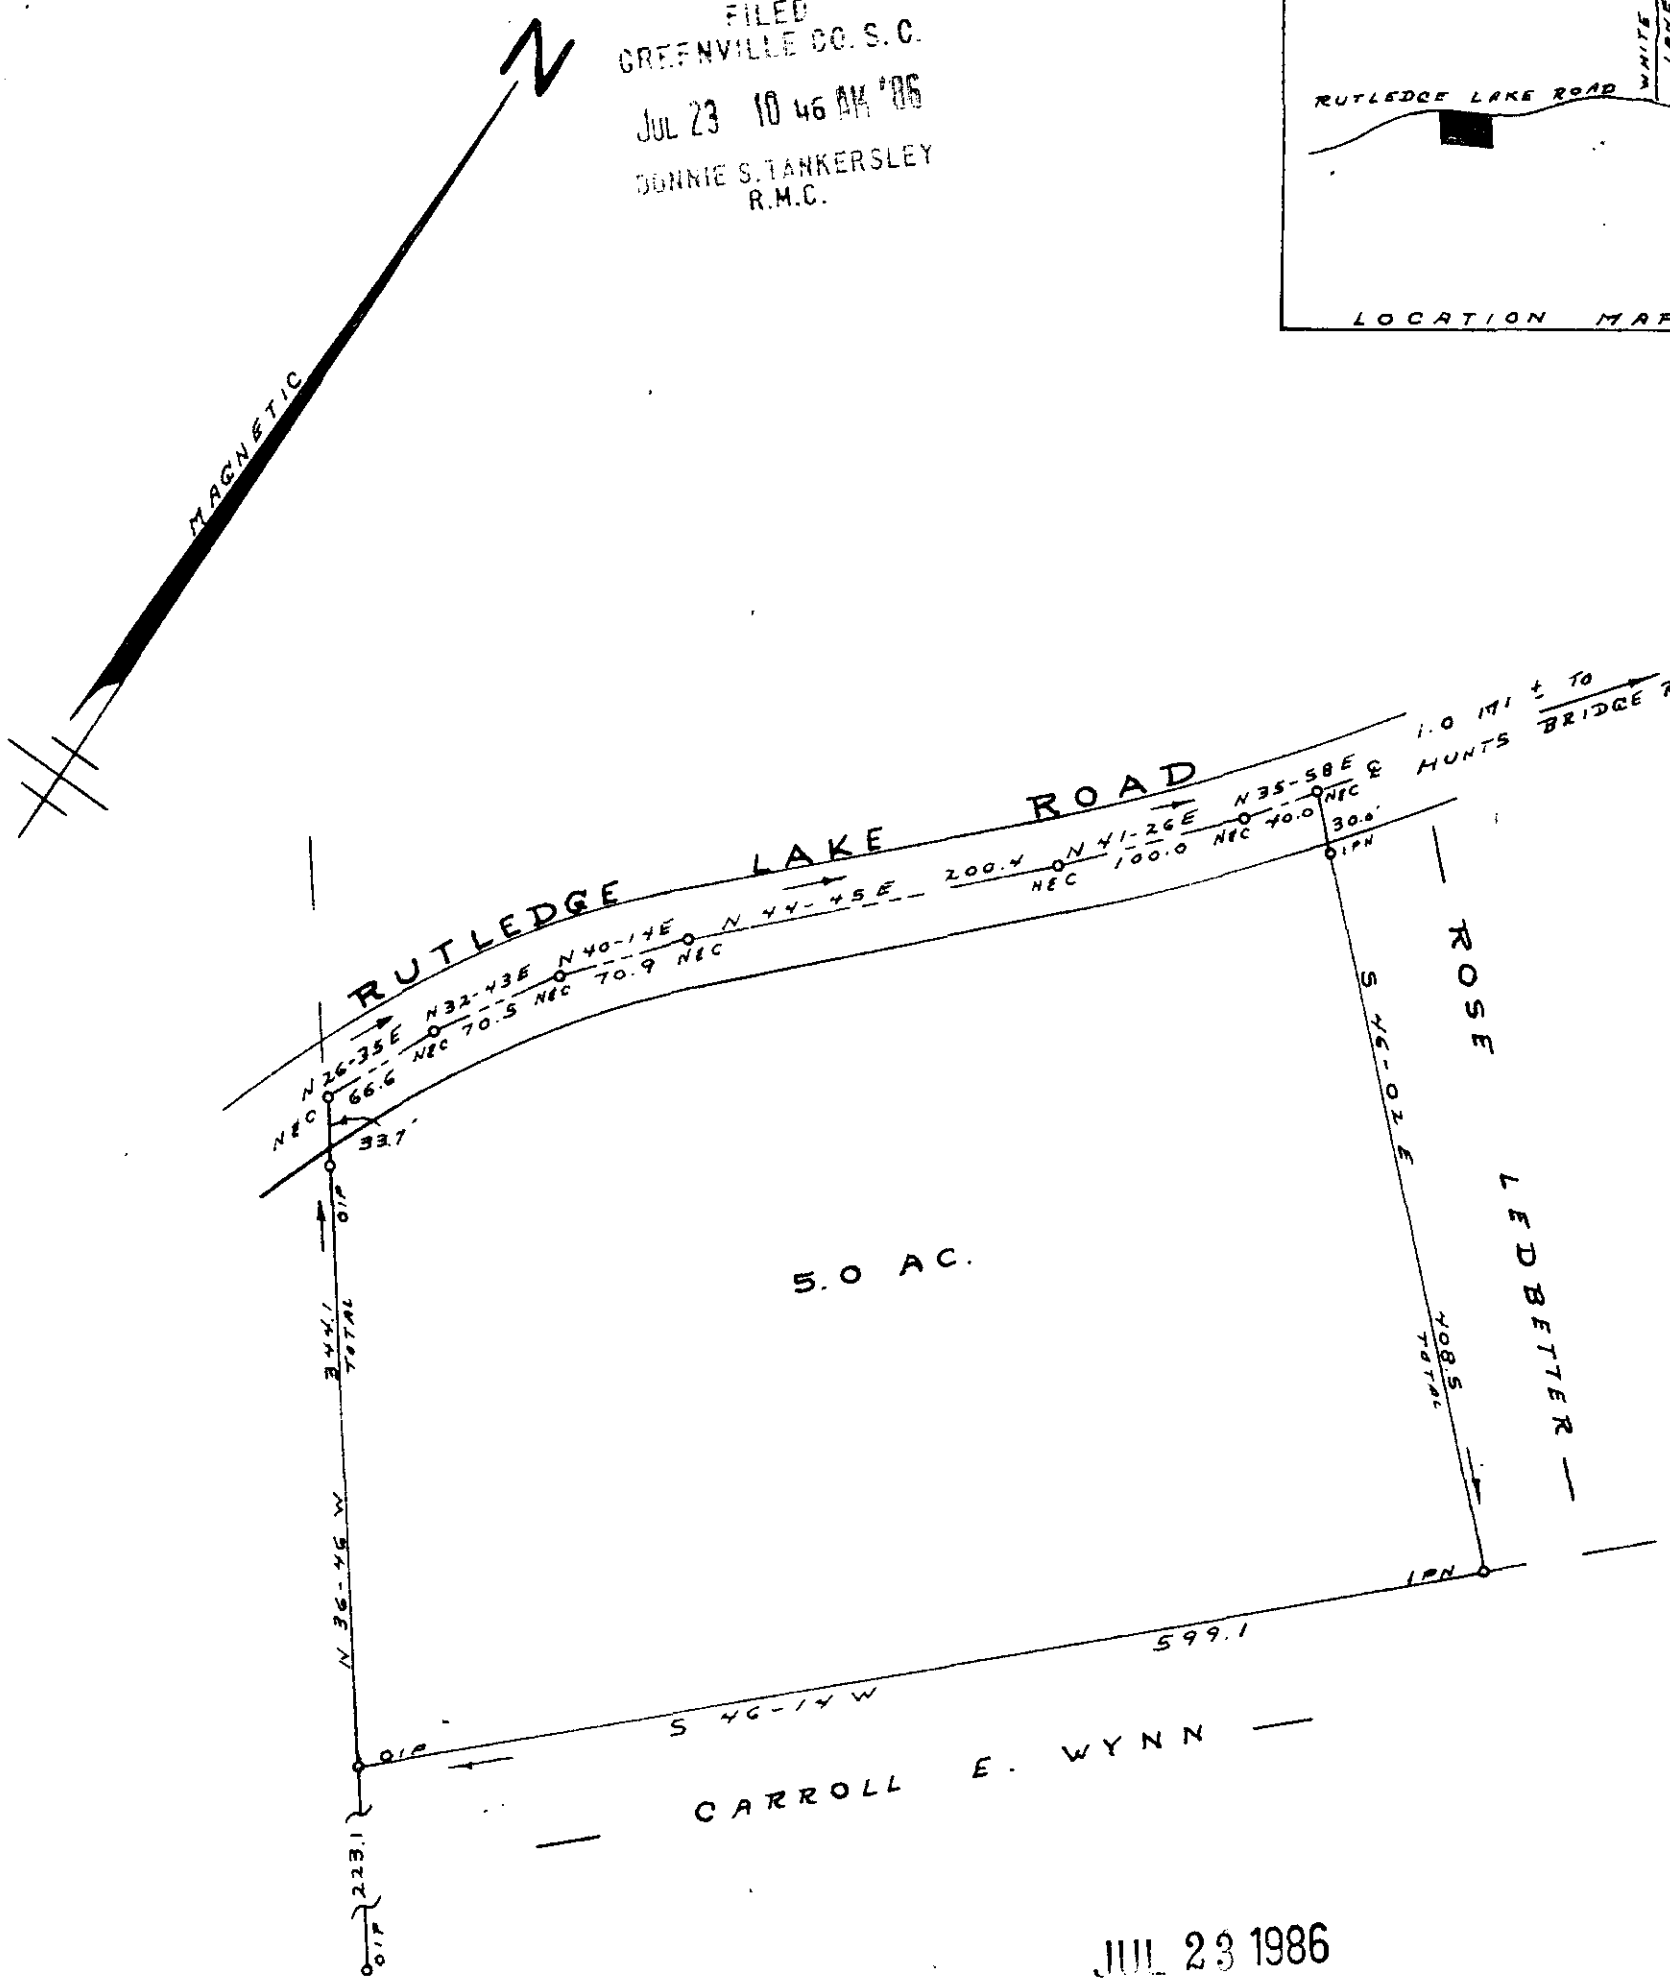

JUL 23 1986

12-Z-19

SURVEY FOR ✓3320

DELIA FAYE B. SIMMS

NEAR BEREA GREENVILLE CO.

SOUTH CAROLINA

JULY 17, 1986

JEFFERY M. PLUMBLEE, INC.
LAND SURVEYING

P. O. BOX 788
TRAVELERS REST, S. C. 29690 (803) 834-4426

I Hereby Certify That The Ratio Of Precision Of The Field Survey Is 1/5600 As Shown Hereon And The Area Was Determined By Computer.

Jeffery M. Plumblee
P.L.S. # 7881

100 50 0 100 200

509.3-1-Pt 5 E.B. 75 SCALE 1" = 100'