MICROFILMED

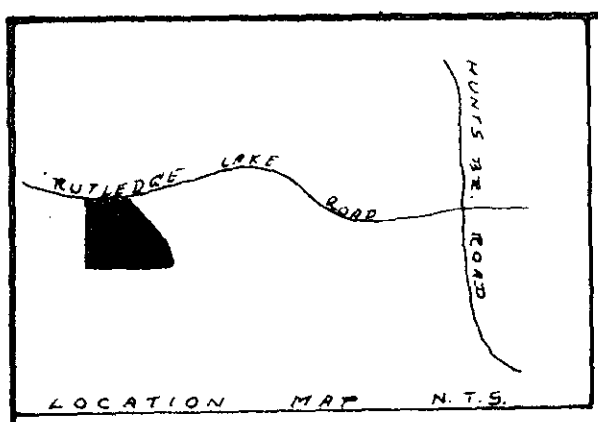

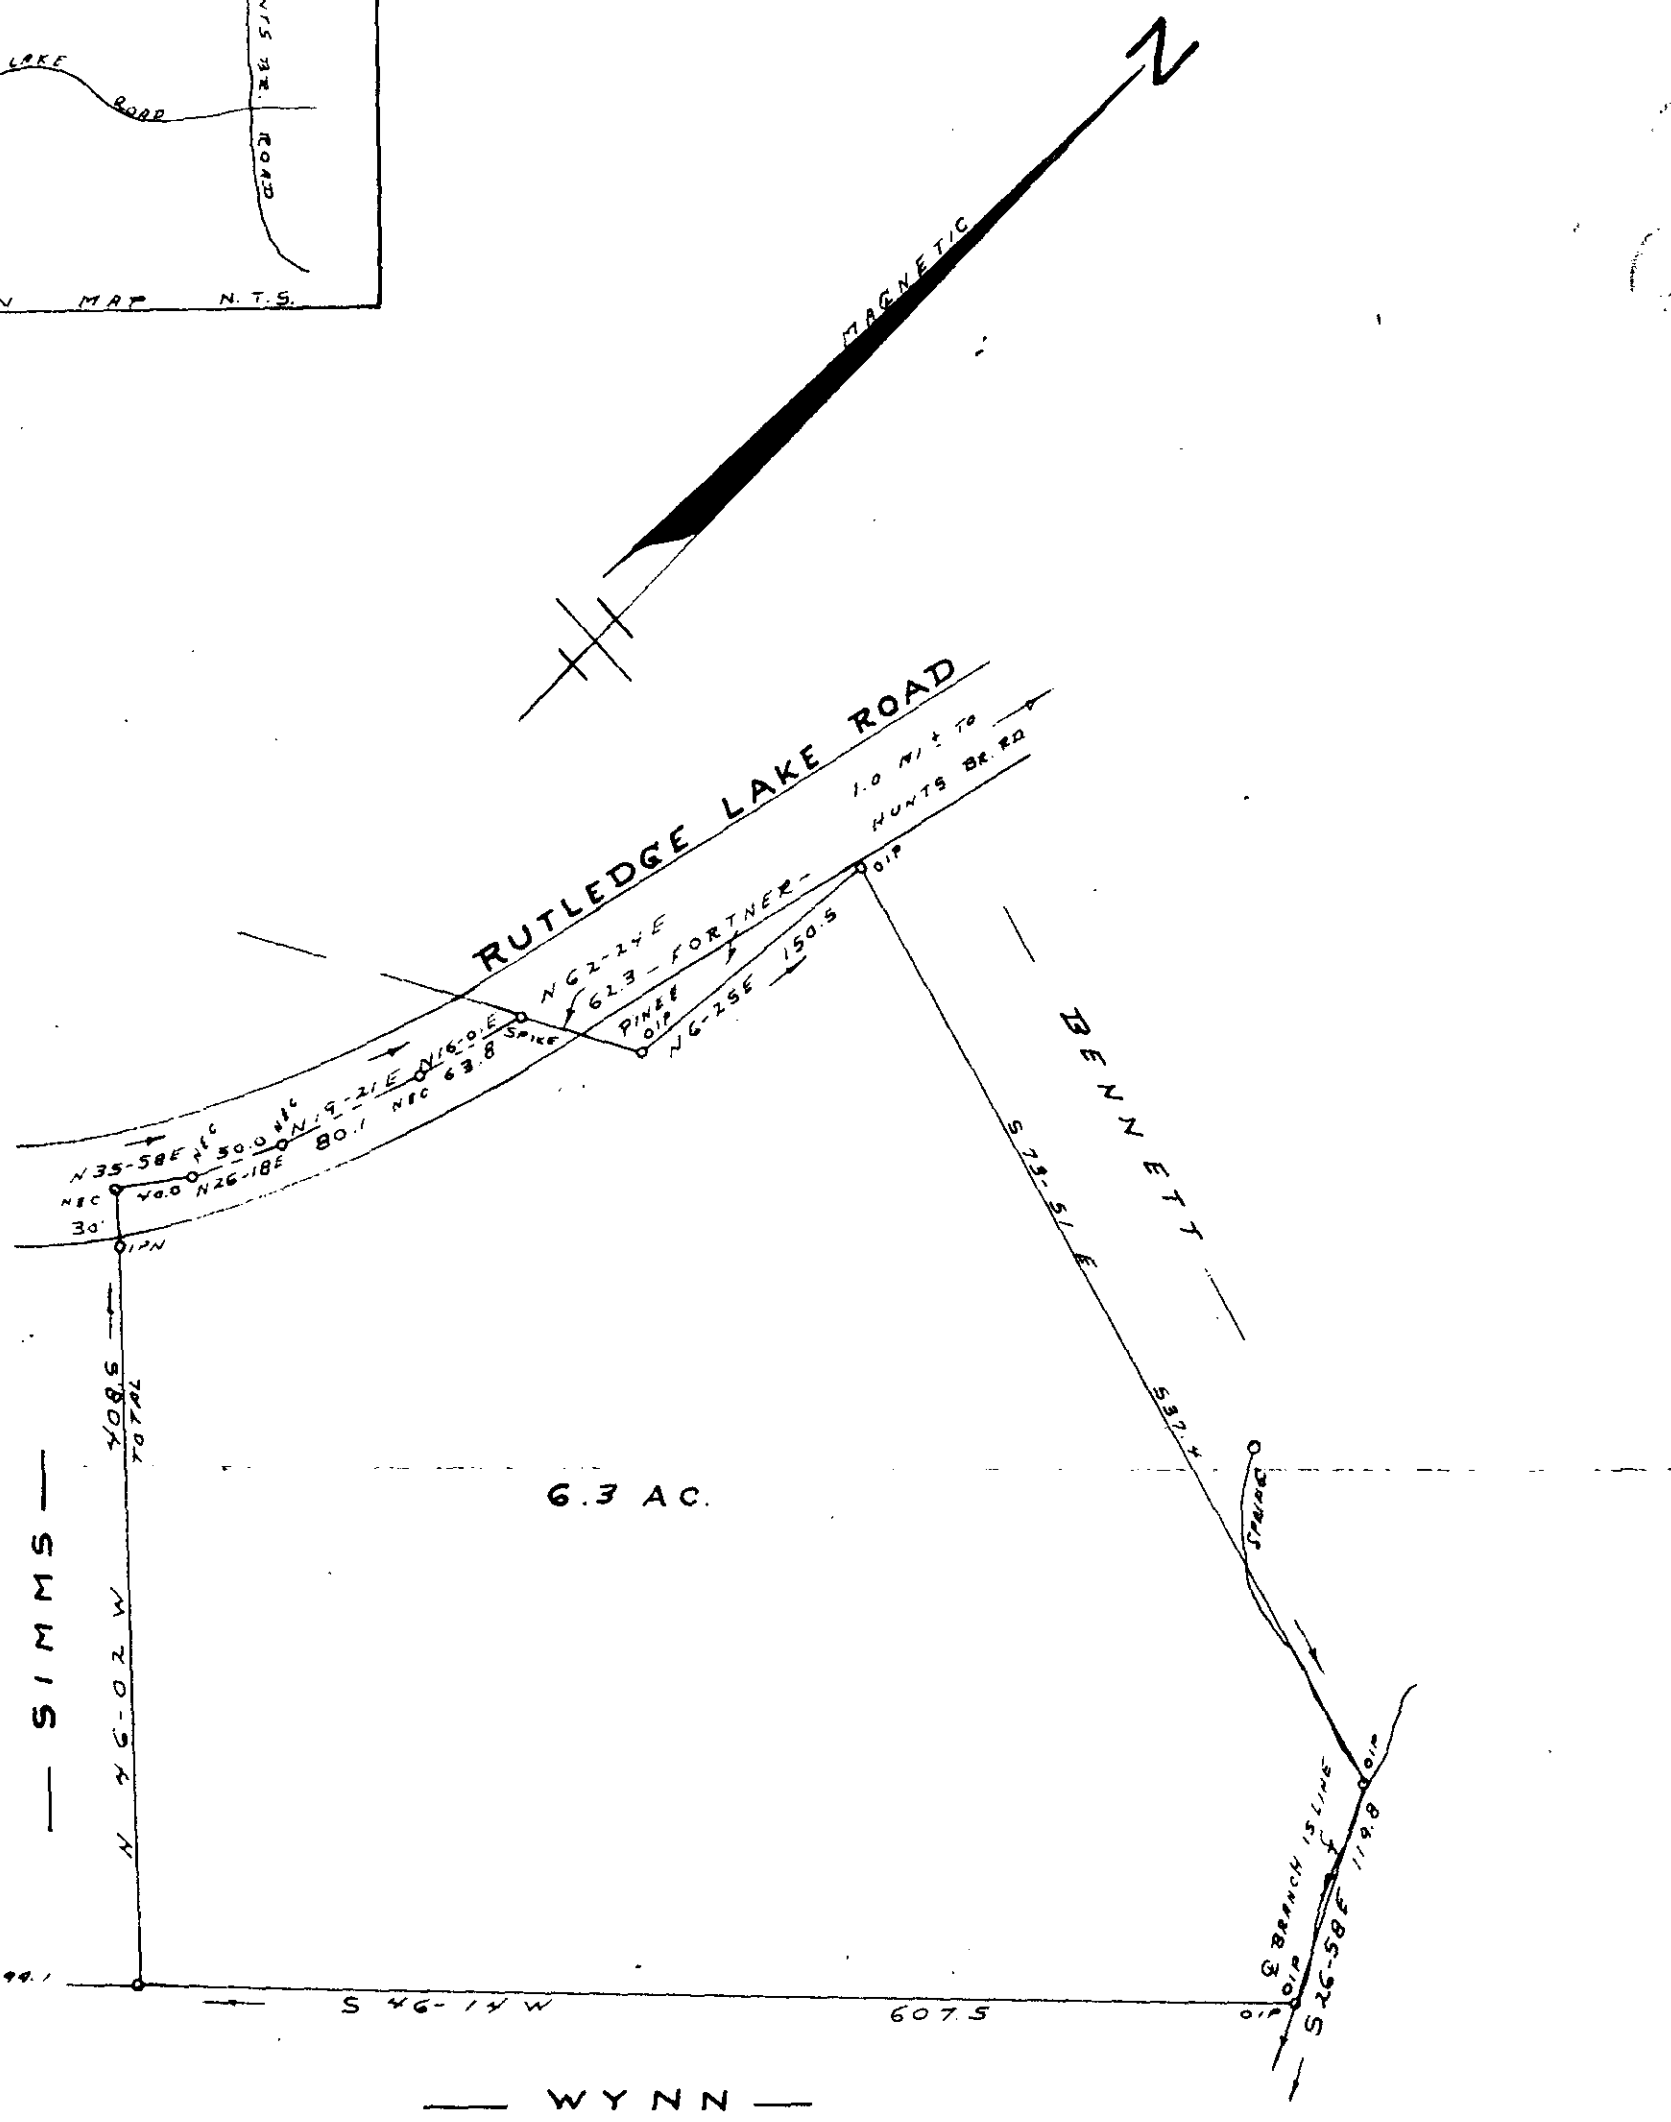

SURVEY FOR

RICHARD W. RAVAN

NEAR BEREA GREENVILLE COUNTY

SOUTH CAROLINA

JULY 28, 1986

FILED
GREENVILLE CO. S.C.
AUG 1 1 58 PM '86
DONNIE S. TANKERSLEY
R.M.C.

AUG 1 1986

12-3-40

4747

I Hereby Certify That The Ratio Of Precision Of The Field Survey Is 1/4000 As Shown Hereon And The Area Was Determined By Computer.

P.L.S. # 7881

JEFFERY M. PLUMBLEE, INC.
LAND SURVEYING

P O BOX 788
TRAVELERS REST S C 29690
(803) 834-4426

100 50 0 100 200

SCALE 1" = 100'

509 3-1-71 5 F.B. 38