MICROFILMED
239/35

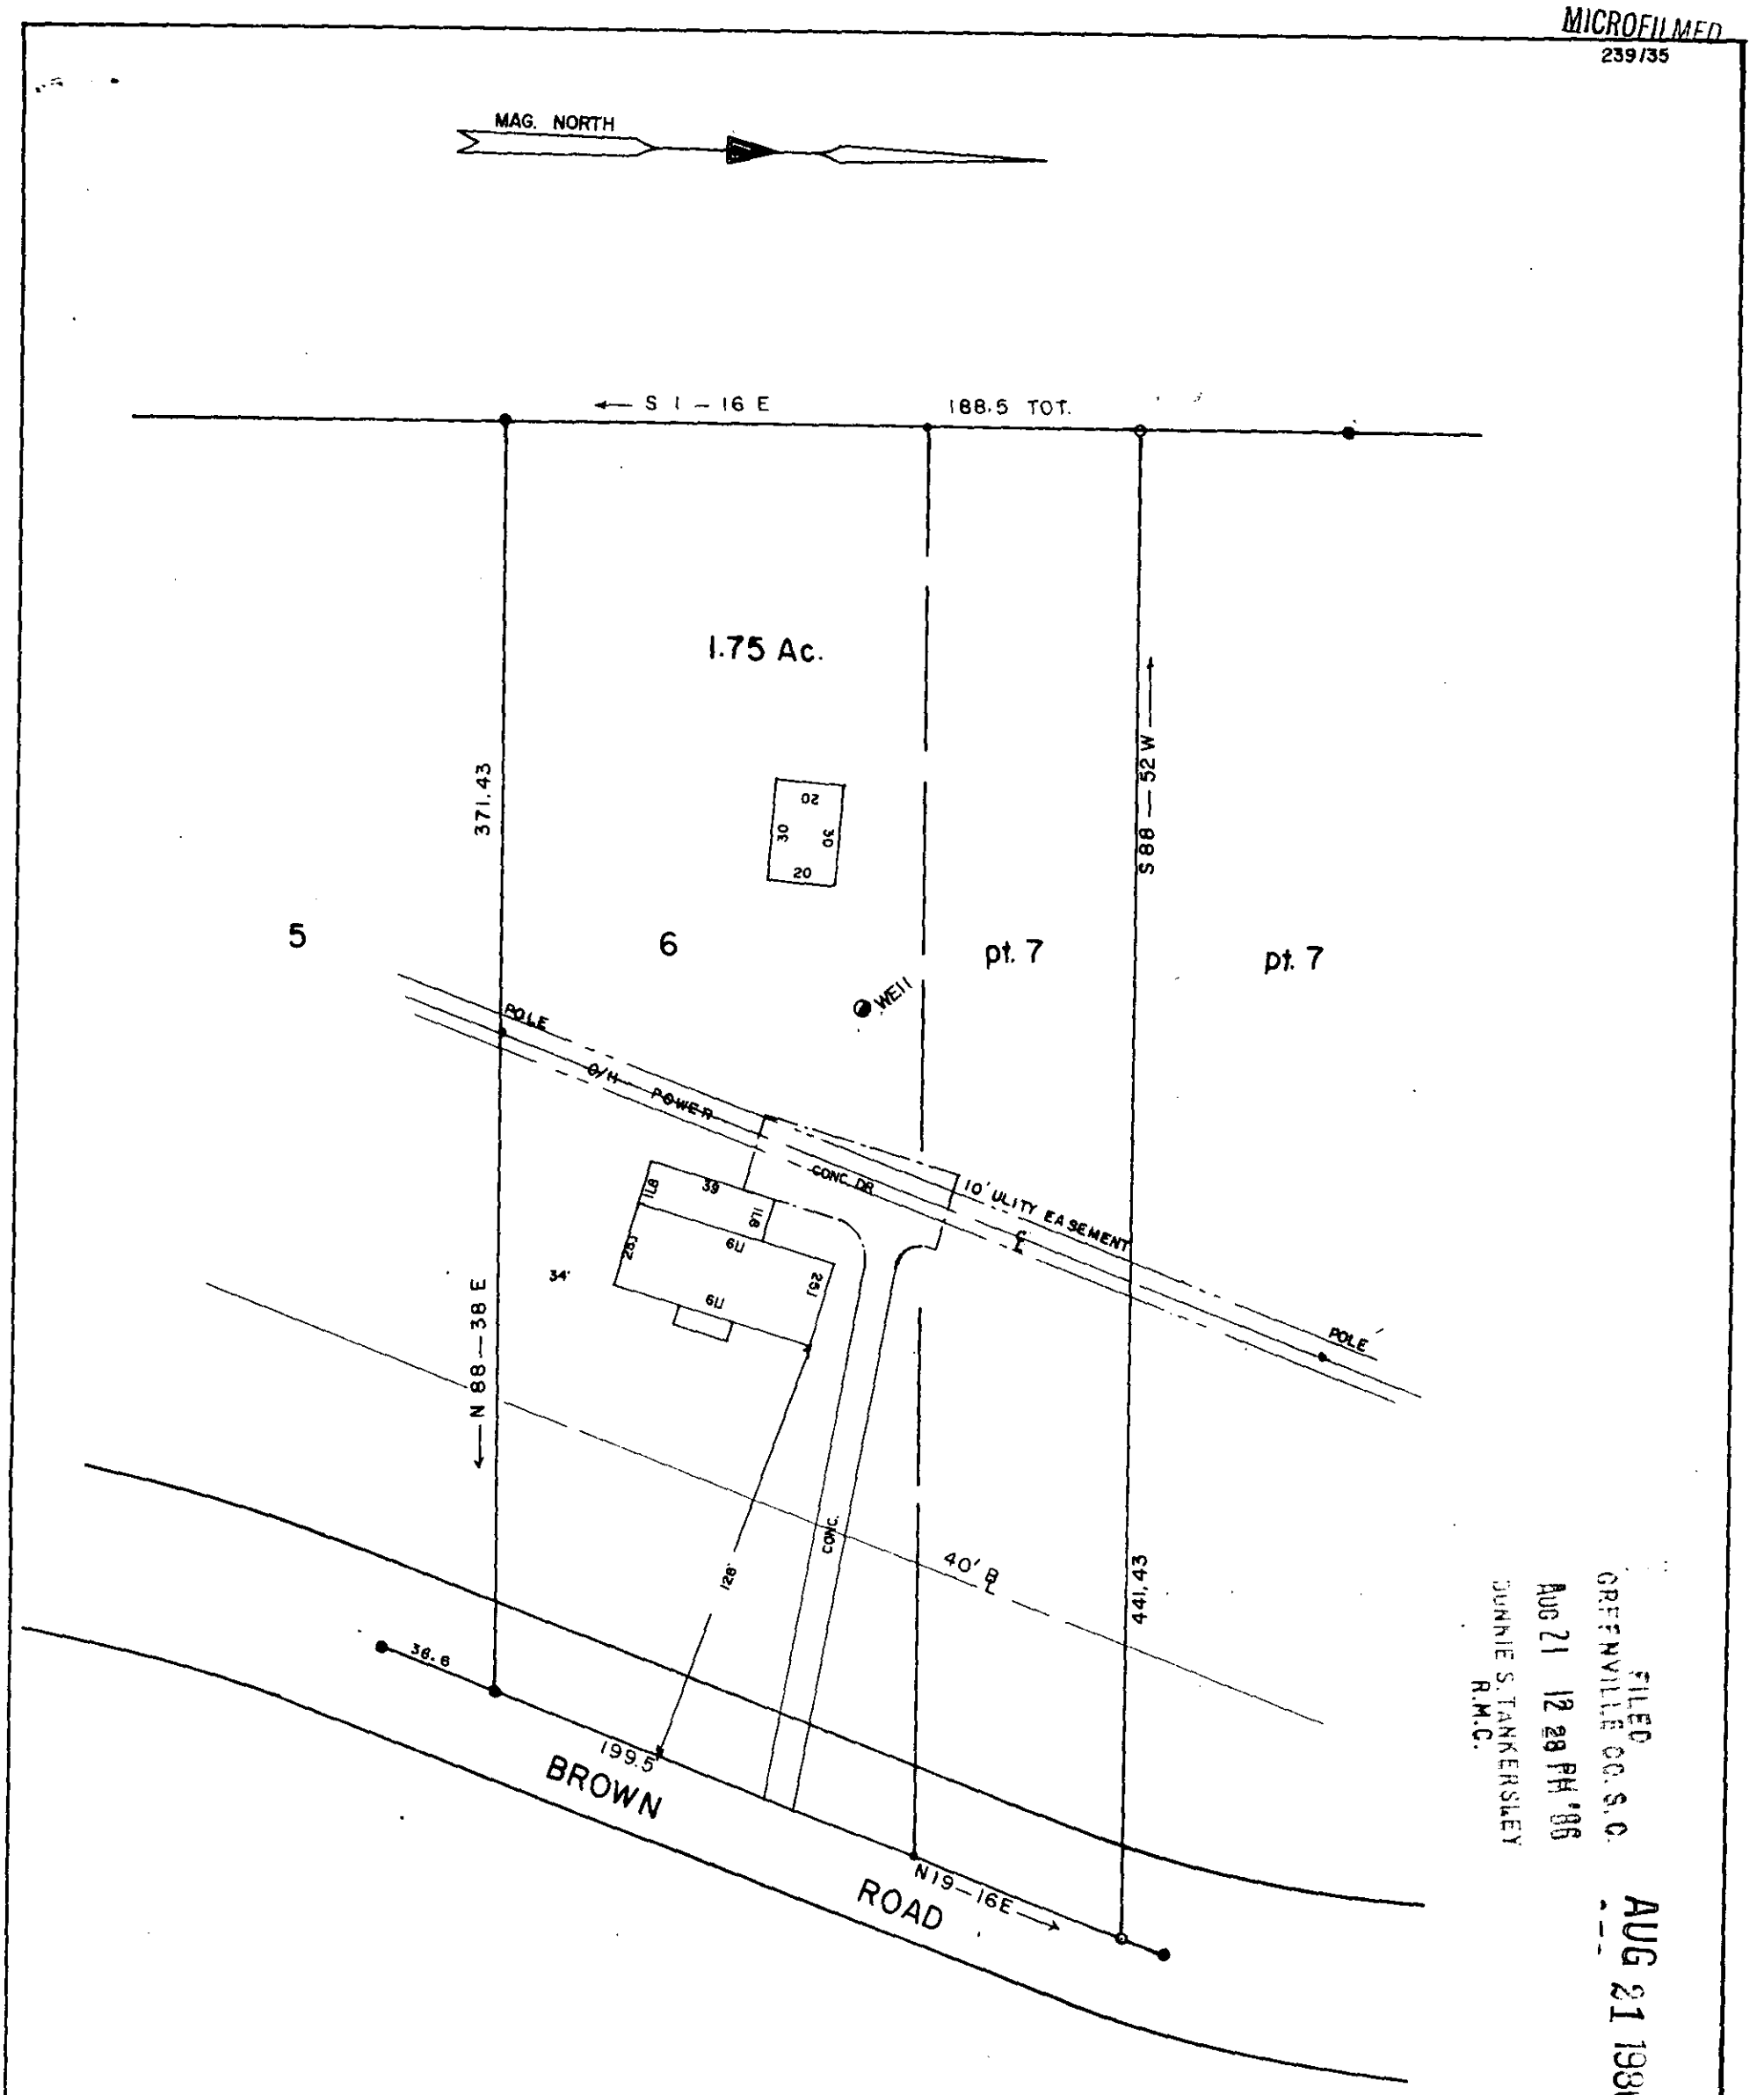

NOTE: This Lot does not lie in a flood plane..

FILED
GREENVILLE CO. S. C.
AUG 21 12 28 PM '86
DONNIE S. TANKERSLEY
R.M.C.

AUG 21 1986

This is to certify that on the 14 day of AUG 1986 I surveyed the property shown on this plat, being: LOT 6 & PT. 7 R.C. AYRES PROPERTY BLK BK 539.1-1-52 & 53

and recorded in Plat Book 4N, page 46 of the R.M.C. Office for GREENVILLE County, S. C.

and that the property lines, walls and buildings are as shown hereon; that the buildings located on said lot do not encroach or project on adjacent streets or property; and that no adjacent buildings or walls encroach or project on said premises, and that no utility lines cross this property unless shown on plat.

SOUTH CAROLINA
REGISTERED PROFFESSIONAL ENGINEER AND LAND SURVEYOR
1144
CLIFFORD C. JONES

JONES ENGINEERING SERVICE
1006 EAST PERRY RD.
GREENVILLE, S.C. 29609

7439

12-3-88

PROPERTY OF
CLIFFORD E. HEDDLESON
&
PHYLLIS HEDDLESON

GREENVILLE CO, S.C.

SCALE 1" = 50 AUG 14, 1986
0 50 100

3.00# M.L.

GCTU ------3 AU21 86 190 2.00CD