306

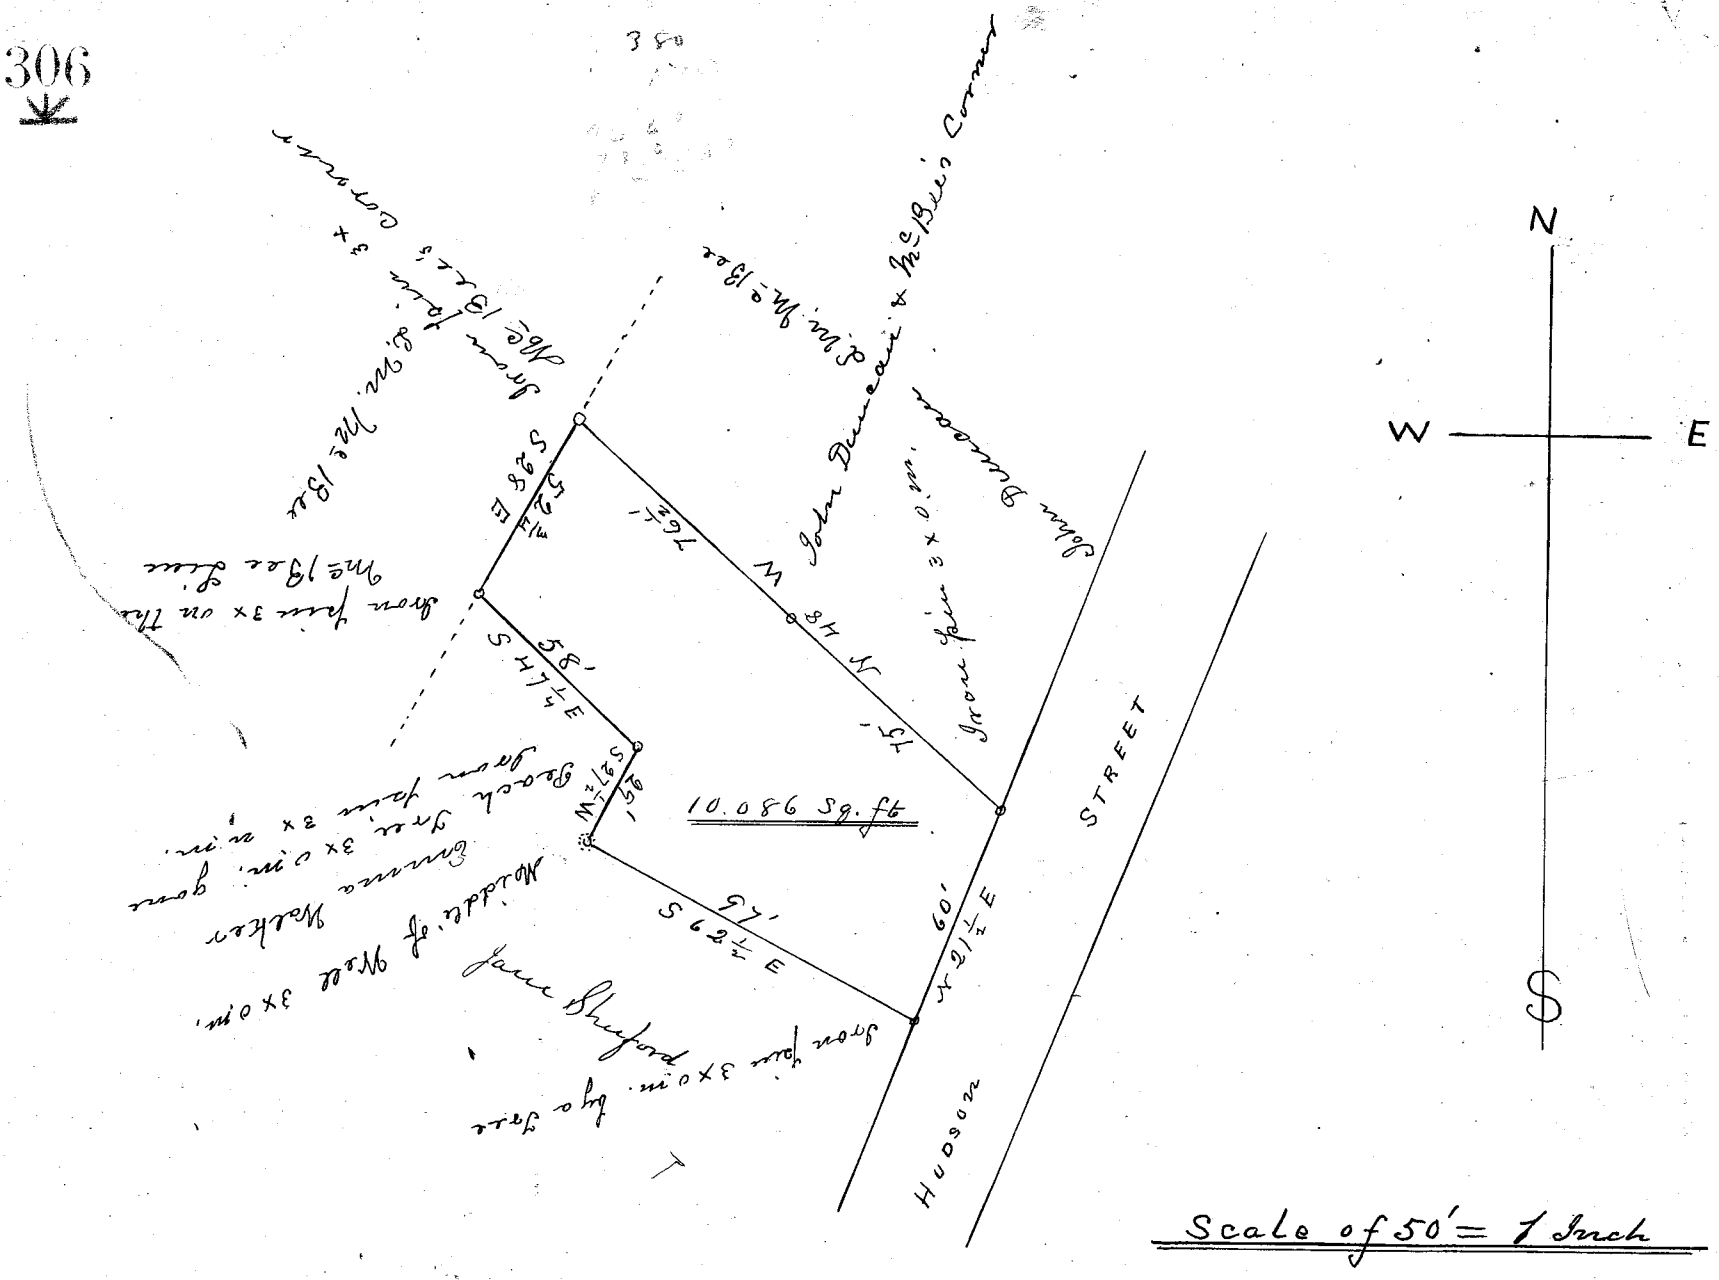

Scale of 50' = 1 Inch

The State of South Carolina }
County of Greenville } The above plat represents a lot in the Third Ward of the City of Greenville on the West side of Hudson Street, being the same lot conveyed to S. W. Anderson by J. W. Gray, Master, on the 9th day of December 1908, and containing 10,056 sq. ft. Surveyed for said Anderson on the 9th day of February 1909.

J. N. Southern D. S.

306

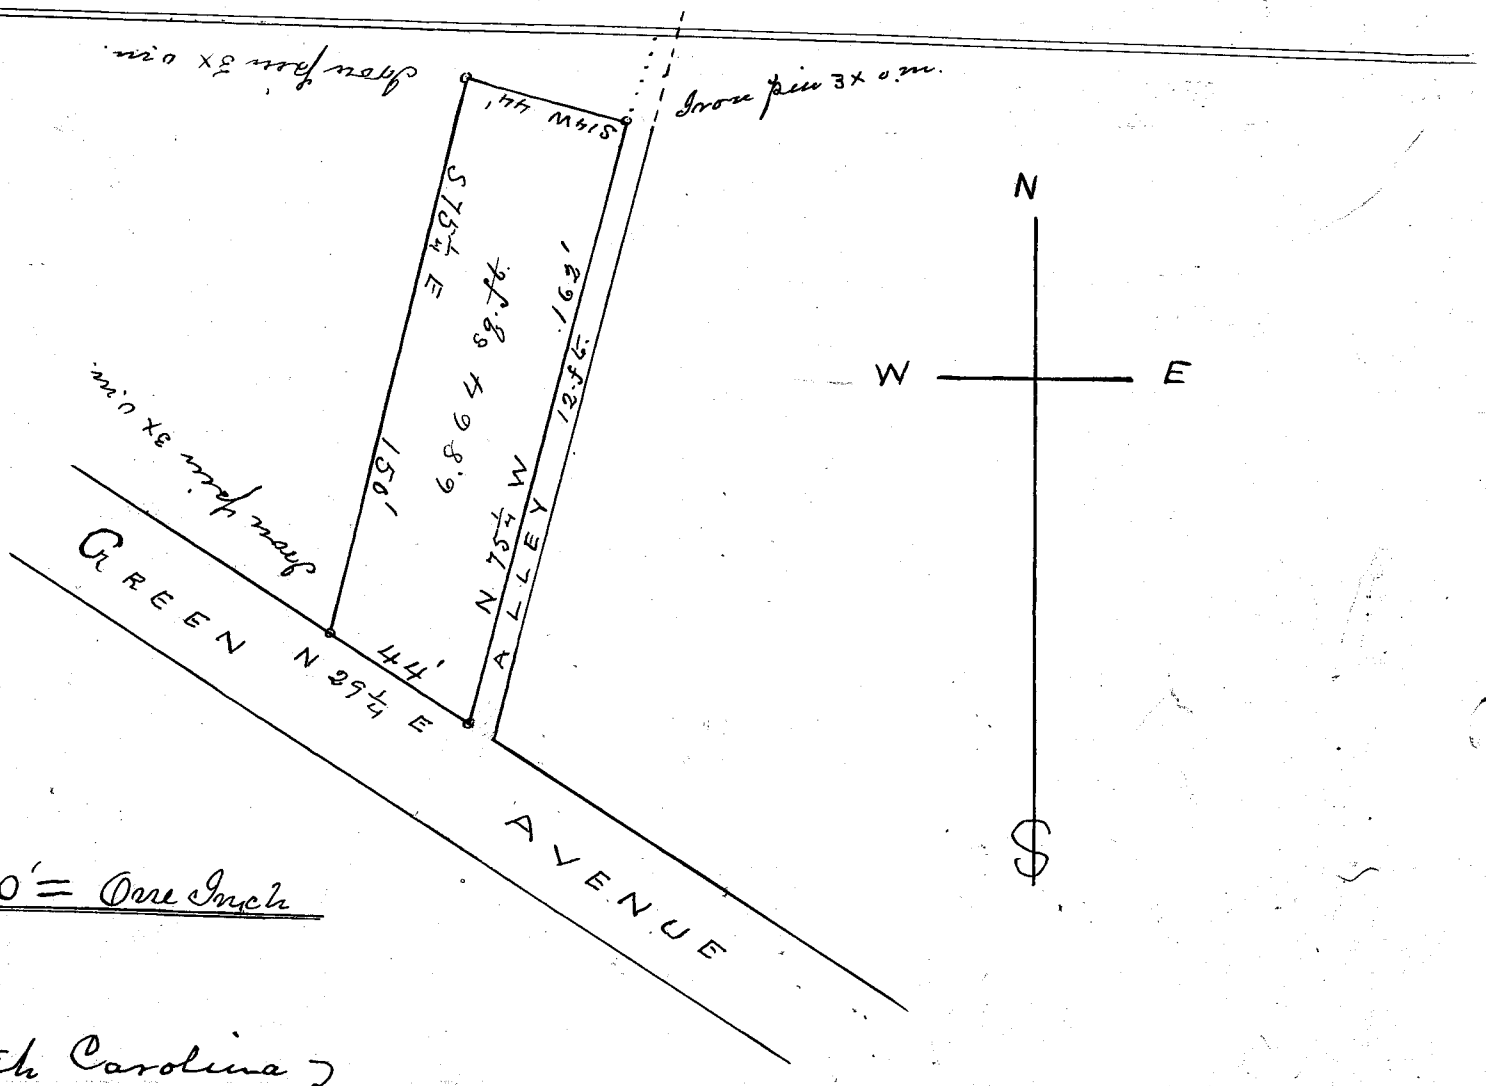

Scale of 50' = One Inch

The State of South Carolina }
County of Greenville } The above plat represents a lot containing 6,864 sq ft. situated in the 5th Ward of the City of Greenville, on the West side of Green Avenue, being the same lot conveyed to S. W. Anderson from W. P. Conyers on the 13th day of April 1903. - Resurveyed for said Anderson this 15th day of February 1909.

J. N. Southern D. S.