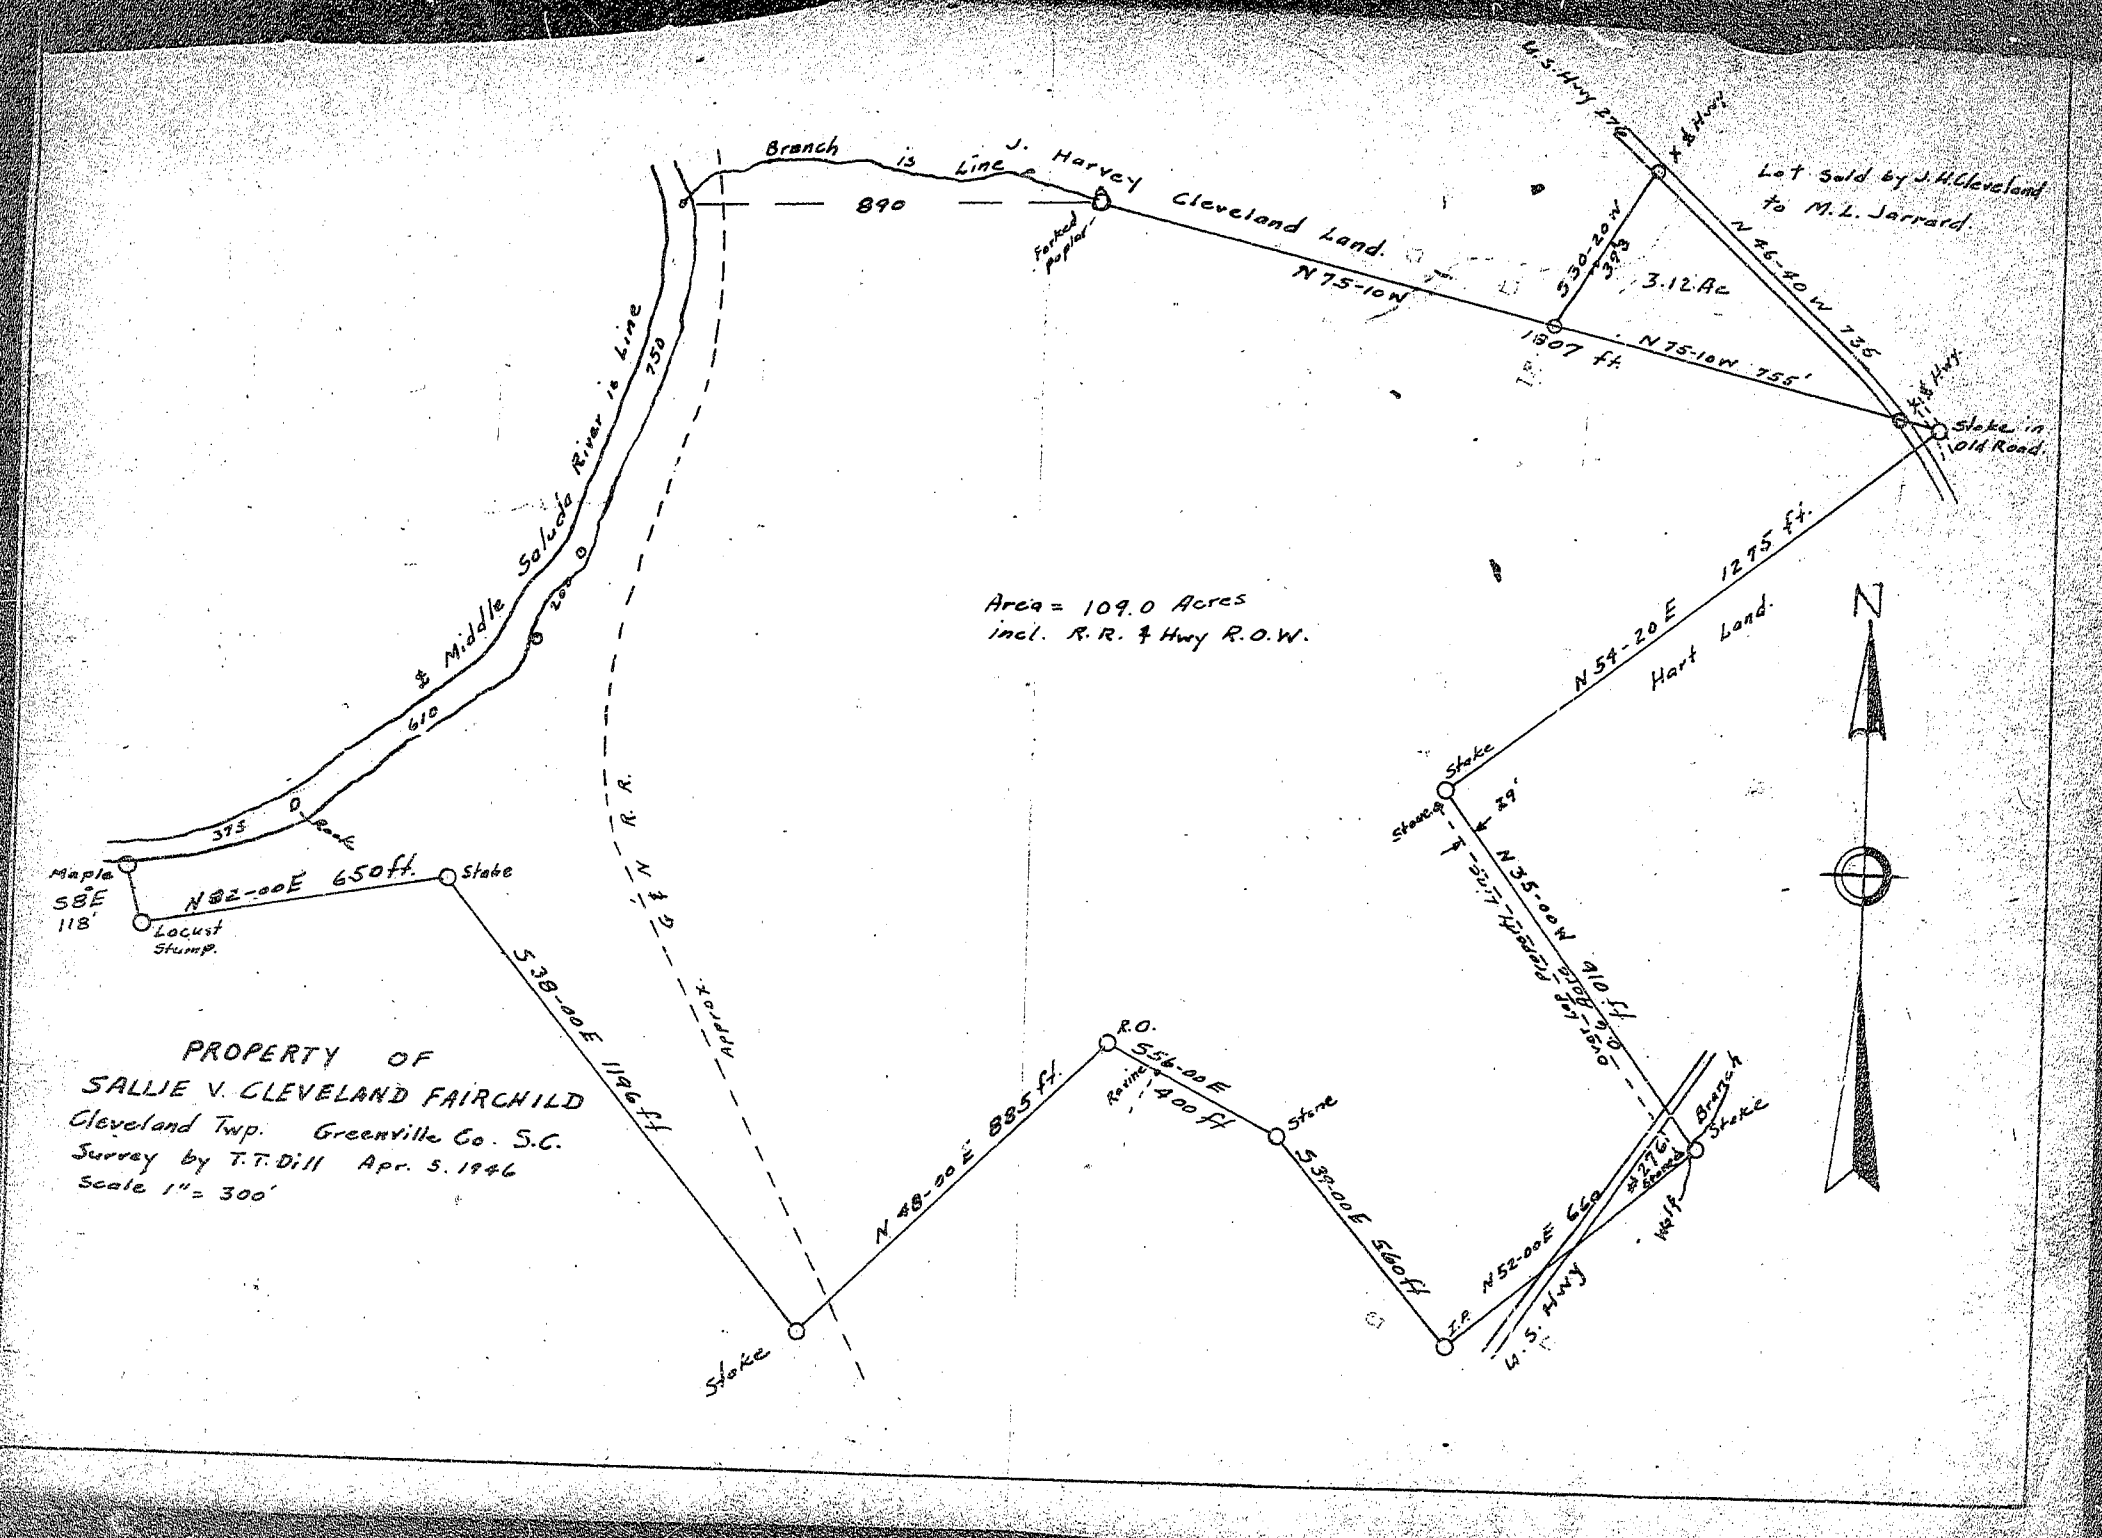
Branch is Line
J. Harvey Cleveland Land.
890
Forked poplar
N 75-10W
1807 ft.
N 75-10W 755'
530-20W
393
3.12 Ac
U.S. Hwy 276
X & Hwy
N 46-40 W 736
Lot Sold by J.H. Cleveland to M.L. Jarrard.
X.S. Hwy.
Stake in Old Road.
Area = 109.0 Acres
incl. R.R. & Hwy R.O.W.
Middle Saluda River is Line
750
610
375
Rock
Maple
S8E
118'
Locust Stump.
N82-00E 650ft.
Stake
S38-00E 1196 ft.
N 48-00 E 885 ft.
Stake
R.O.
S56-00E
Rebar
400 ft
Stake
S32-00E 560ft
I.P.
N52-00E 656
W.S. Hwy
#2761 Sound
Hickory
Branch
Stake
N 54-20 E 1275 ft.
Hart Land.
Stake
Stake
29'
N35-00W 910 ft.
Pipe Fence Post
N
PROPERTY OF
SALLIE V. CLEVELAND FAIRCHILD
Cleveland Twp. Greenville Co. S.C.
Survey by T.T. Dill Apr. 5. 1946
Scale 1" = 300'