Lots nos 1-[illegible] inc in Section [illegible] and lots nos 1-14 inc in section [illegible] each 55 [illegible] feet. Lots nos 13-24 inc in section, a, and lots 15-28 inc in section a [illegible] All lots in sections [illegible] Lots nos [illegible] in section [illegible] are each 152 [illegible] Lot [illegible] is 55 x 95 in section [illegible] and [illegible] following lot through [illegible] is increased in depth by [illegible] Lots 2 [illegible] in section [illegible] 110 X 55, 112 X 55, 114 X 55, 117 X 55, 120 X 55, 123 X 55, 125 X 55, [illegible] All lots in sections [illegible] Lots nos 1, 2, 3, 6, 7, 8, in section 9 are each 175 [illegible] lot no 4 in section [illegible] is [illegible] lot no 5 in section 9 is [illegible] Lot no 1 in section m is 100 X 725 X 225 X 575 lot no 2 in section m is [illegible] lot no 3 in section [illegible] 200 X 925 X 200 X 875. lot no 4 in section m is 200 X 175 [illegible] lot no [illegible] section m is 200 X 950 X [illegible] lot no 6 in section [illegible] 200 X 950 X [illegible] X 950 feet. lot no 7 in section m is 150 X 865 [illegible] Lots, 1, 2, 4, 5, 6, in section G and lots 1, 2, 3, 4, 6, 7, 8, 9 in section [illegible] [illegible] Lot no 10 in section H is 69 X 150 [illegible] lot no 3 of section [illegible] lot no 7 of Section [illegible]

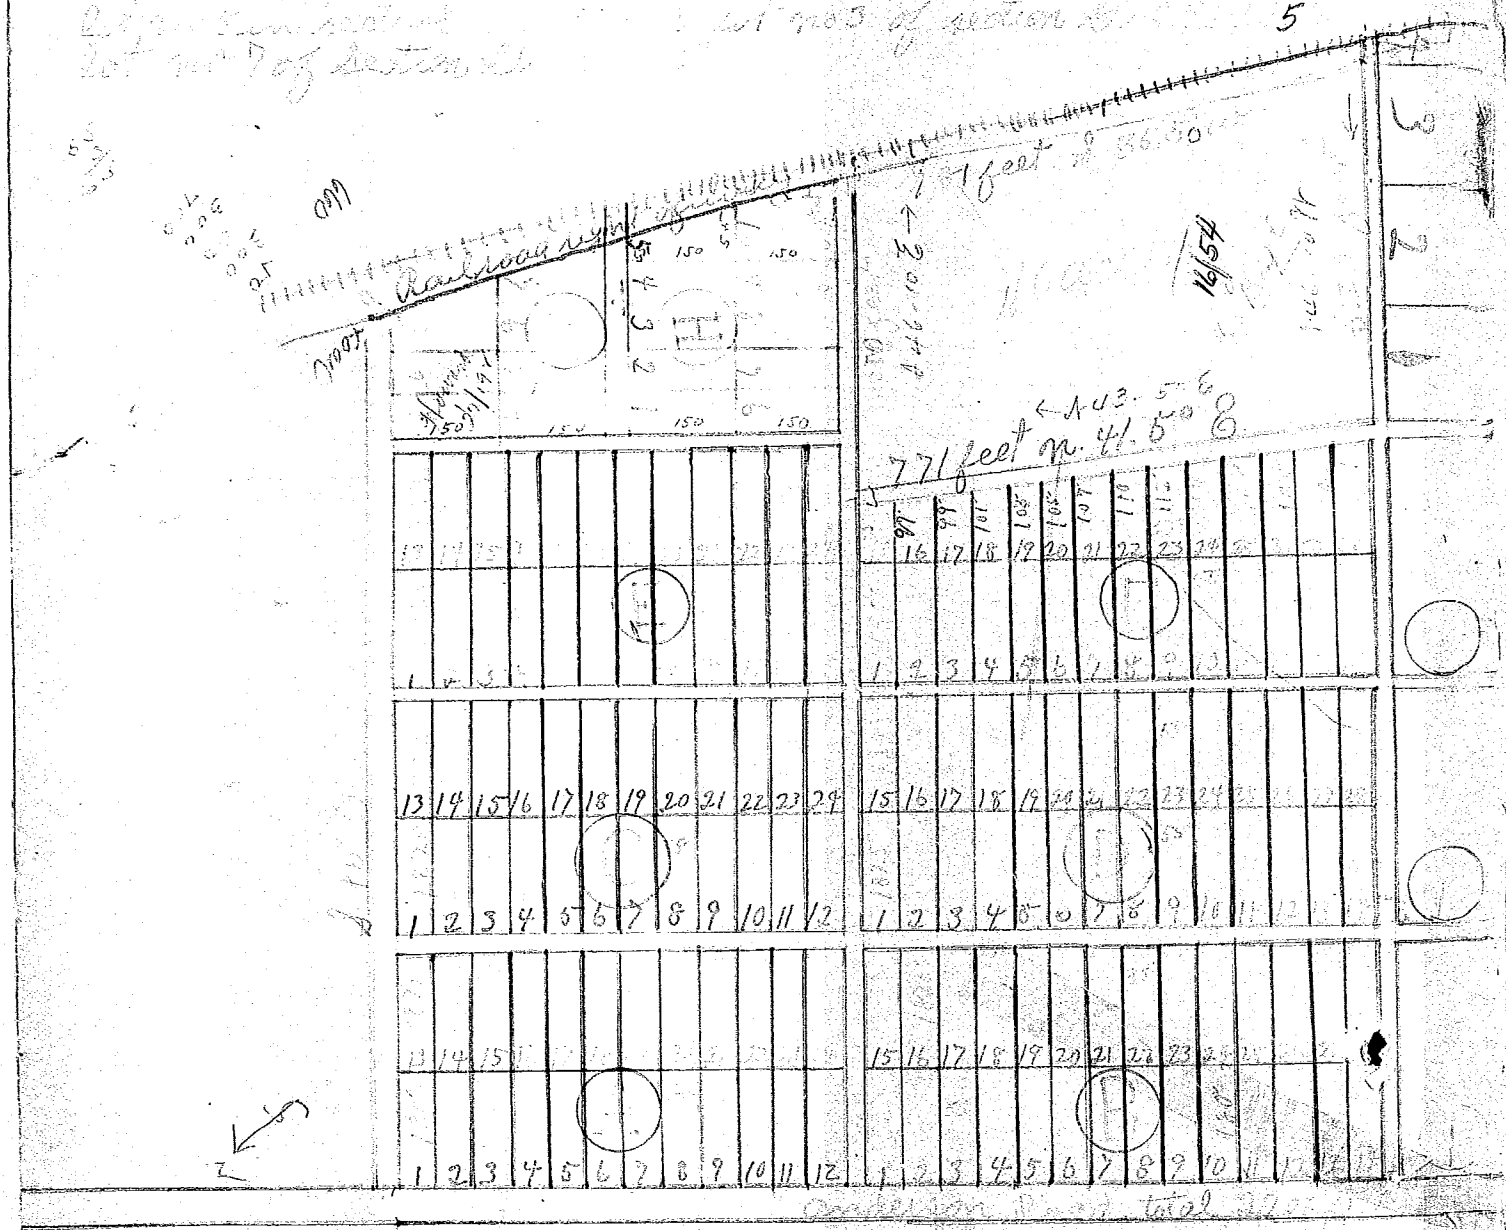

See Plat e/22

Pl[illegible] of B. F. Martin Property

Scale = 1 inch = 200 feet