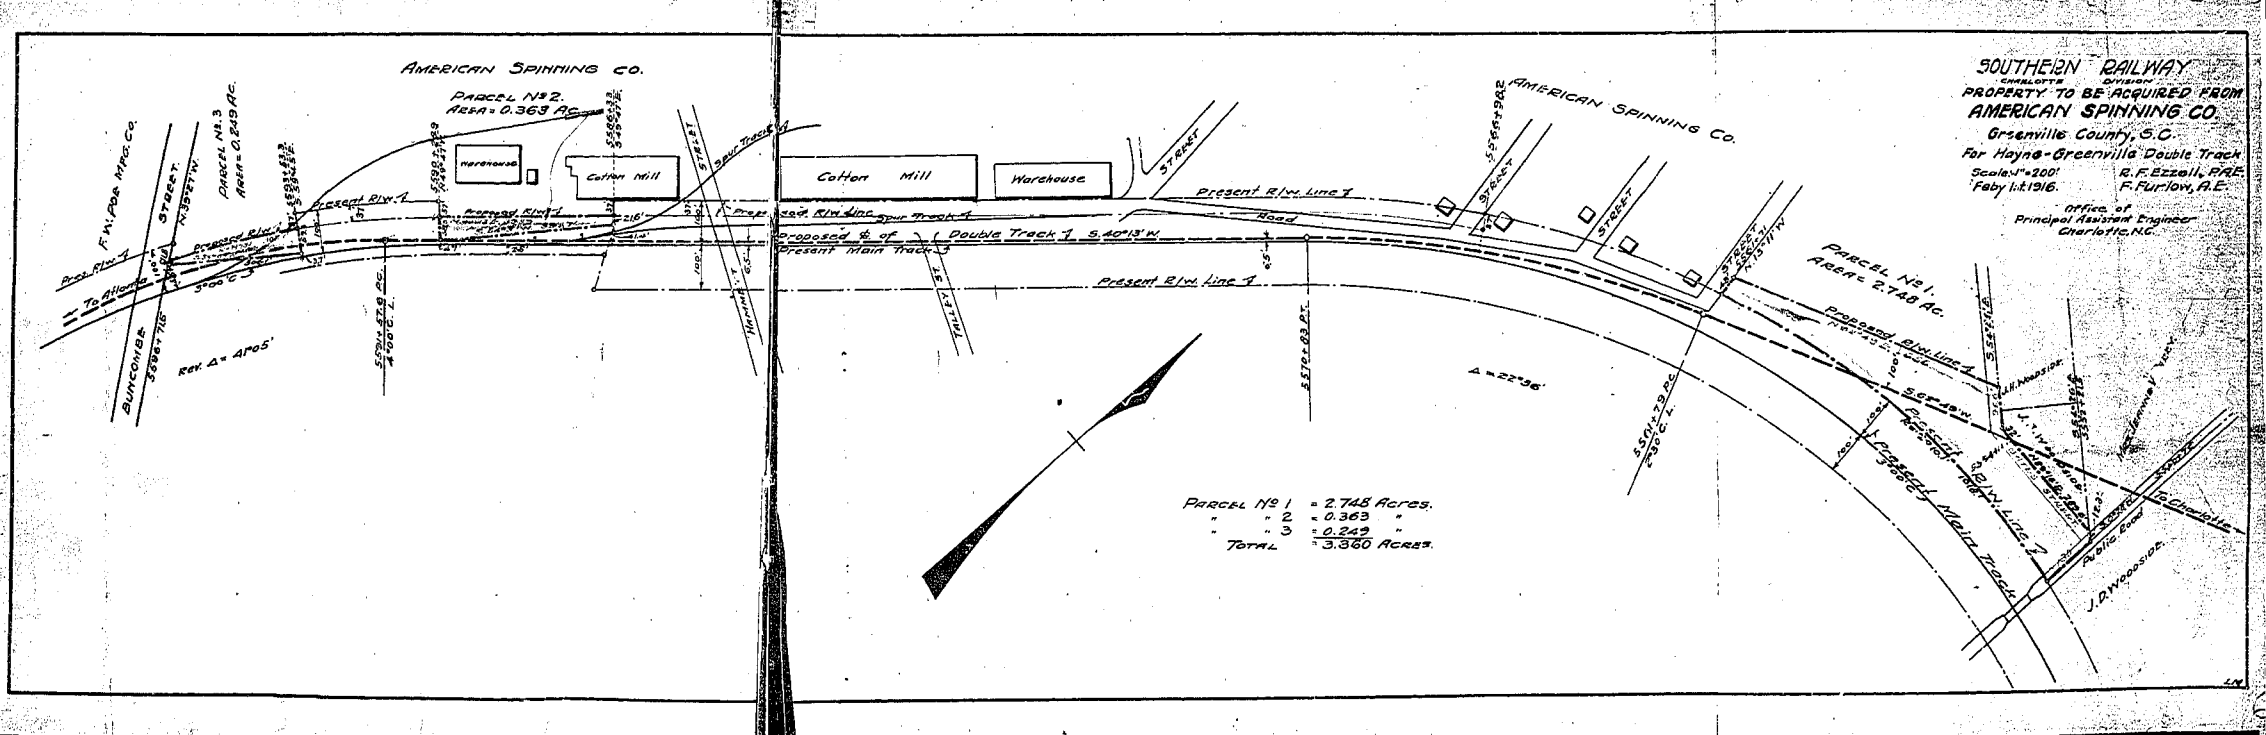
AMERICAN SPINNING CO.
PARCEL No 2.
AREA = 0.363 AC.
PARCEL No. 3
AREA = 0.249 AC.
Warehouse
Cotton Mill
Spur Track A
Present R/W Line A
Proposed R/W Line A
Proposed R/W Line
Present R/W Line
Proposed & of Present Main Track B
Double Track A
Road
Street
F.W. Poe Mfg. Co.
To Atlanta
Buncombe Street
N. 35°27' W.
Prop. R/W A
Present R/W A
Prop. R/W
Present R/W
Spur Track A
Proposed Main Track B
Present Main Track B
Double Track A
S. 40°13' W.
Rev. Δ = 4°05'
Δ = 22°36'
Parcel No 1 = 2.748 Acres.
" " 2 = 0.363 "
" " 3 = 0.249 "
Total = 3.360 Acres.
SOUTHERN RAILWAY
CHARLOTTE DIVISION
PROPERTY TO BE ACQUIRED FROM
AMERICAN SPINNING CO.
Greenville County, S.C.
For Hayne-Greenville Double Track
Scale 1" = 200'
Feby 1, 1916.
R. F. Bizzell, R.A.E.
F. Furlow, A.E.
Office of
Principal Assistant Engineer
Charlotte, N.C.
PARCEL No 1.
AREA = 2.748 Ac.
Proposed R/W Line A
Proposed R/W Line
Present R/W Line A
Present R/W Line
Proposed Main Track B
Present Main Track B
Double Track A
Public Road
To Greenville
J. D. Woodside
J. H. Woodside
Spur Track A
Street