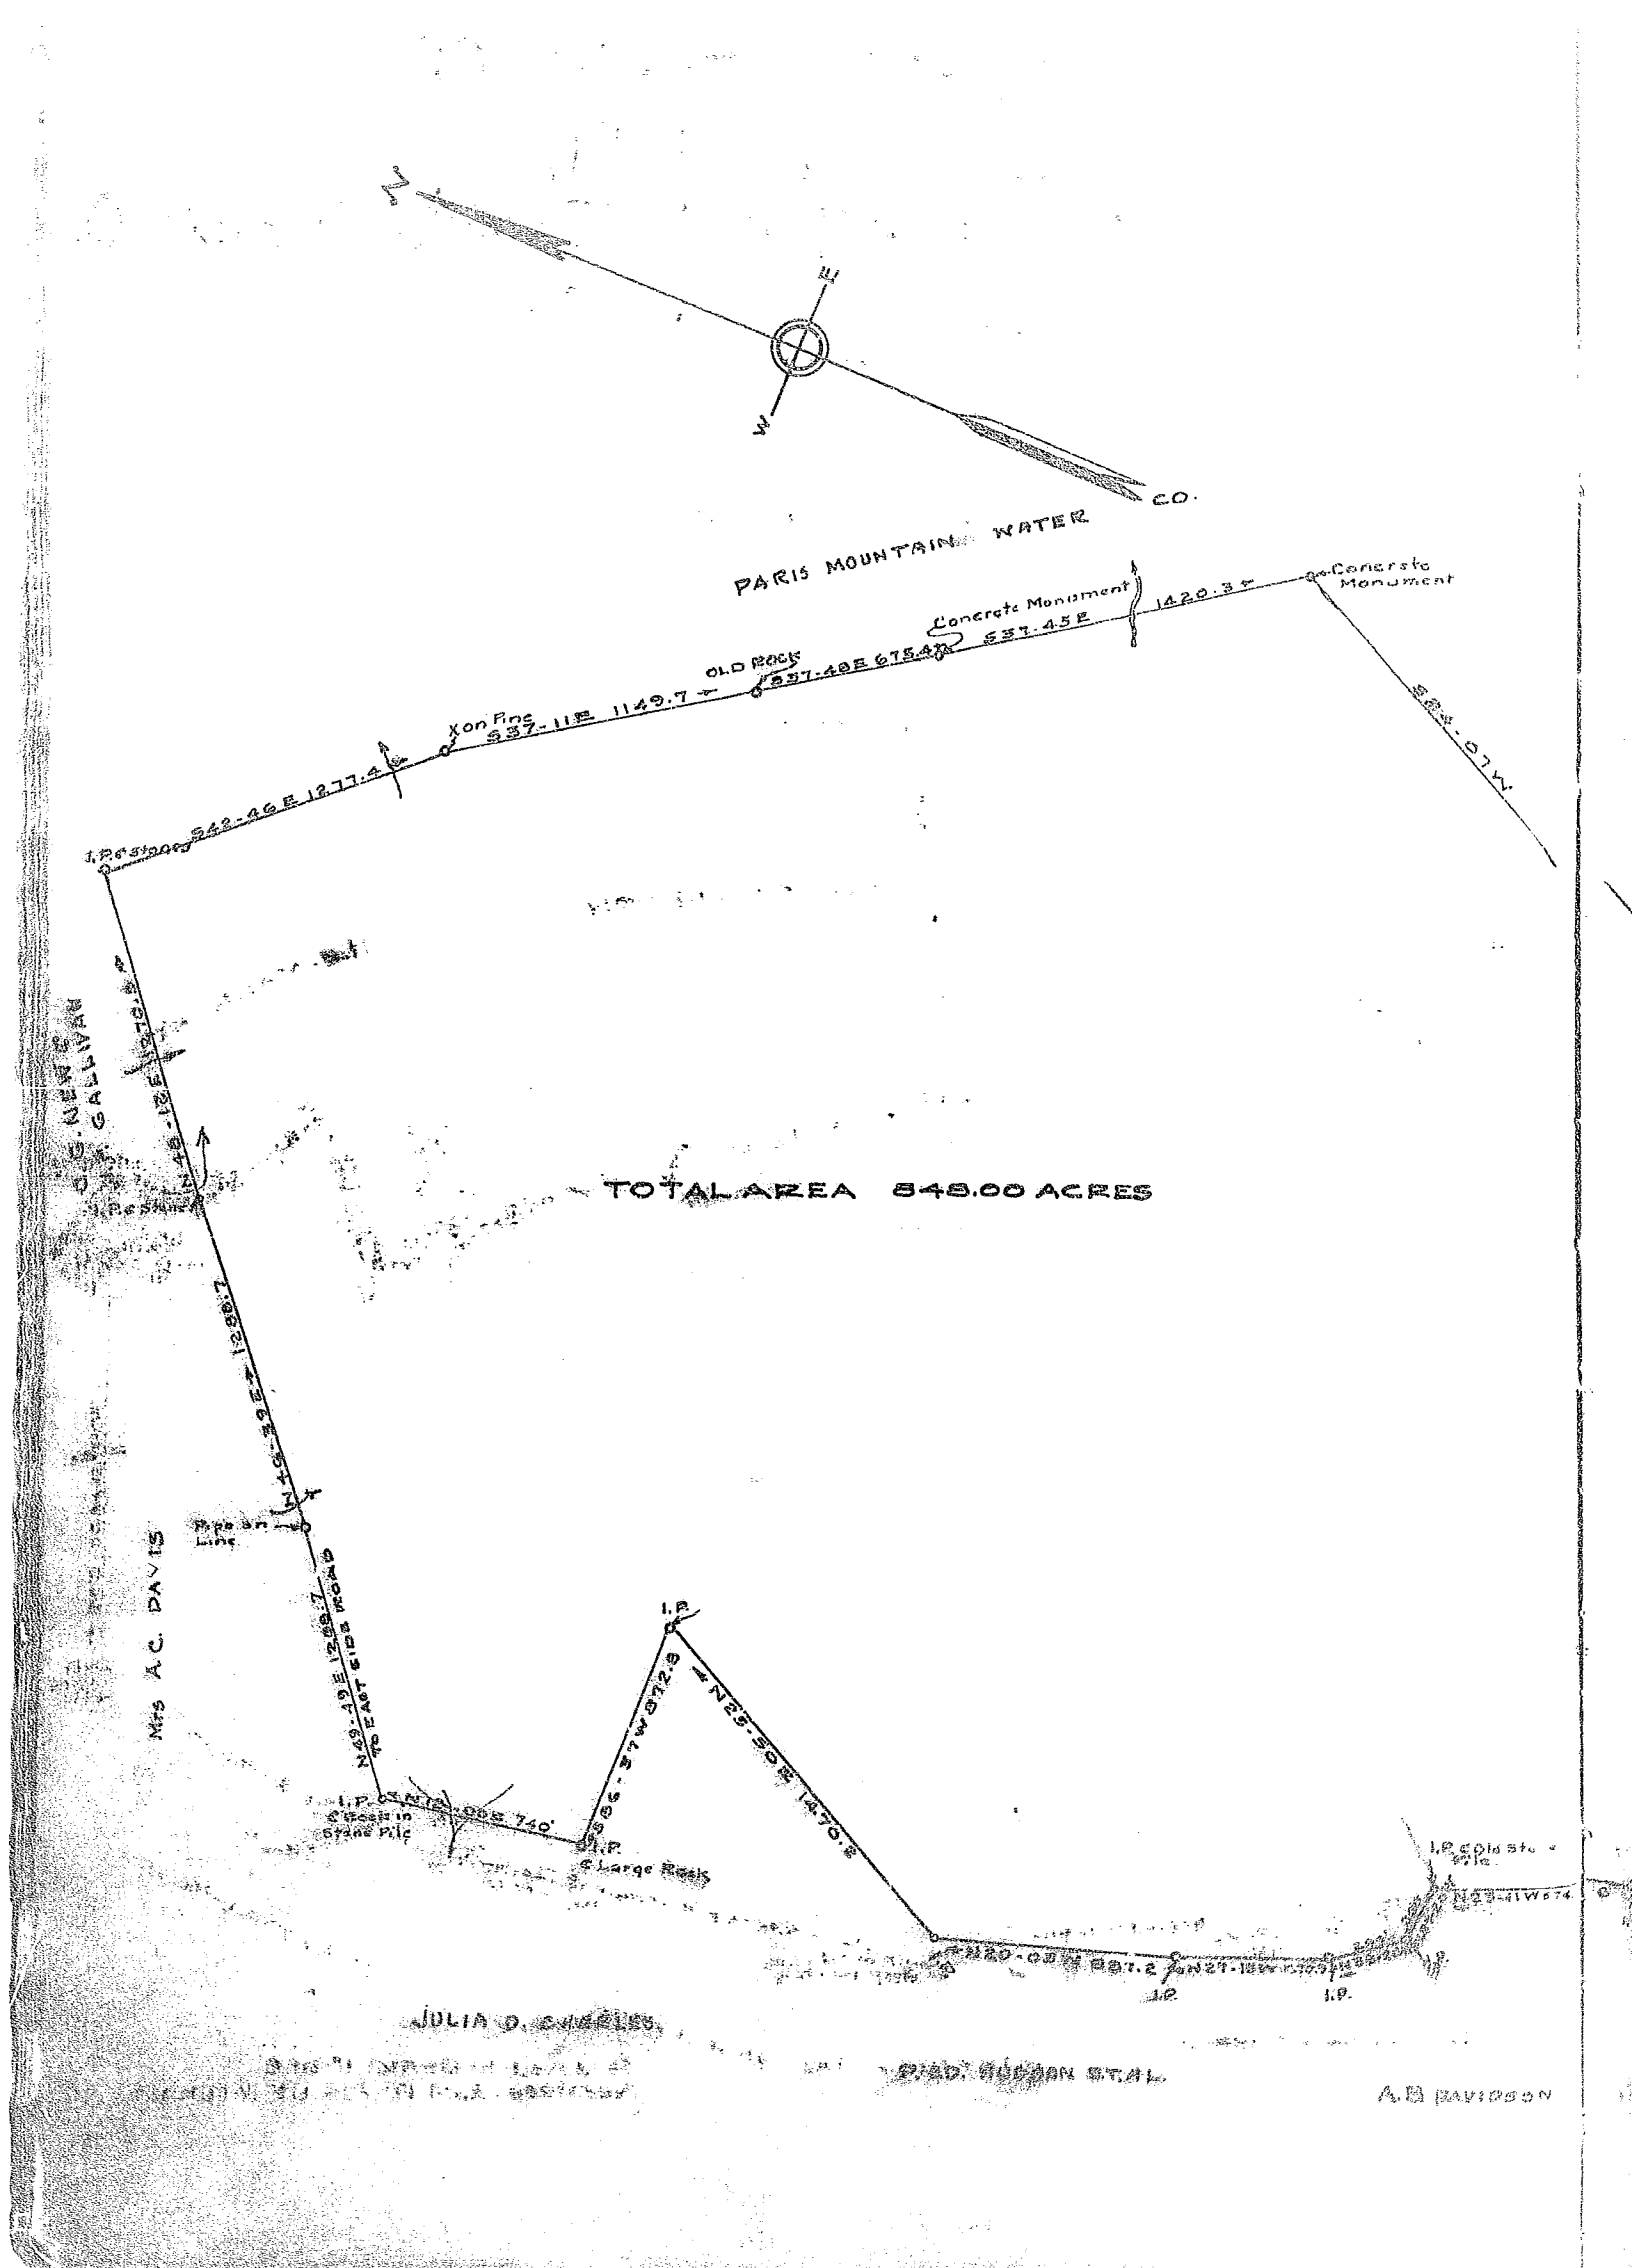
N
E
W
CO.
PARIS MOUNTAIN WATER
Concrete Monument
Concrete Monument
1420.3'
S 88° 07 W.
OLD Rocks
S 37° 40 E 675.4'
S 37° 45 E
Iron Pins
S 37° 11 E 1149.7'
I.P. Stone
S 42° 26 E 1277.4'
TOTAL AREA 848.00 ACRES
Mrs A.C. DAVIS
I.P.
Stone
I.P.
Stone
I.P.
Stone

PROPERTY MAP OF PARIS MOUNTAIN

PARIS MOUNTAIN-CAESARSHEAD CO.

GREENVILLE CO. S. C.

SCALE OF FEET

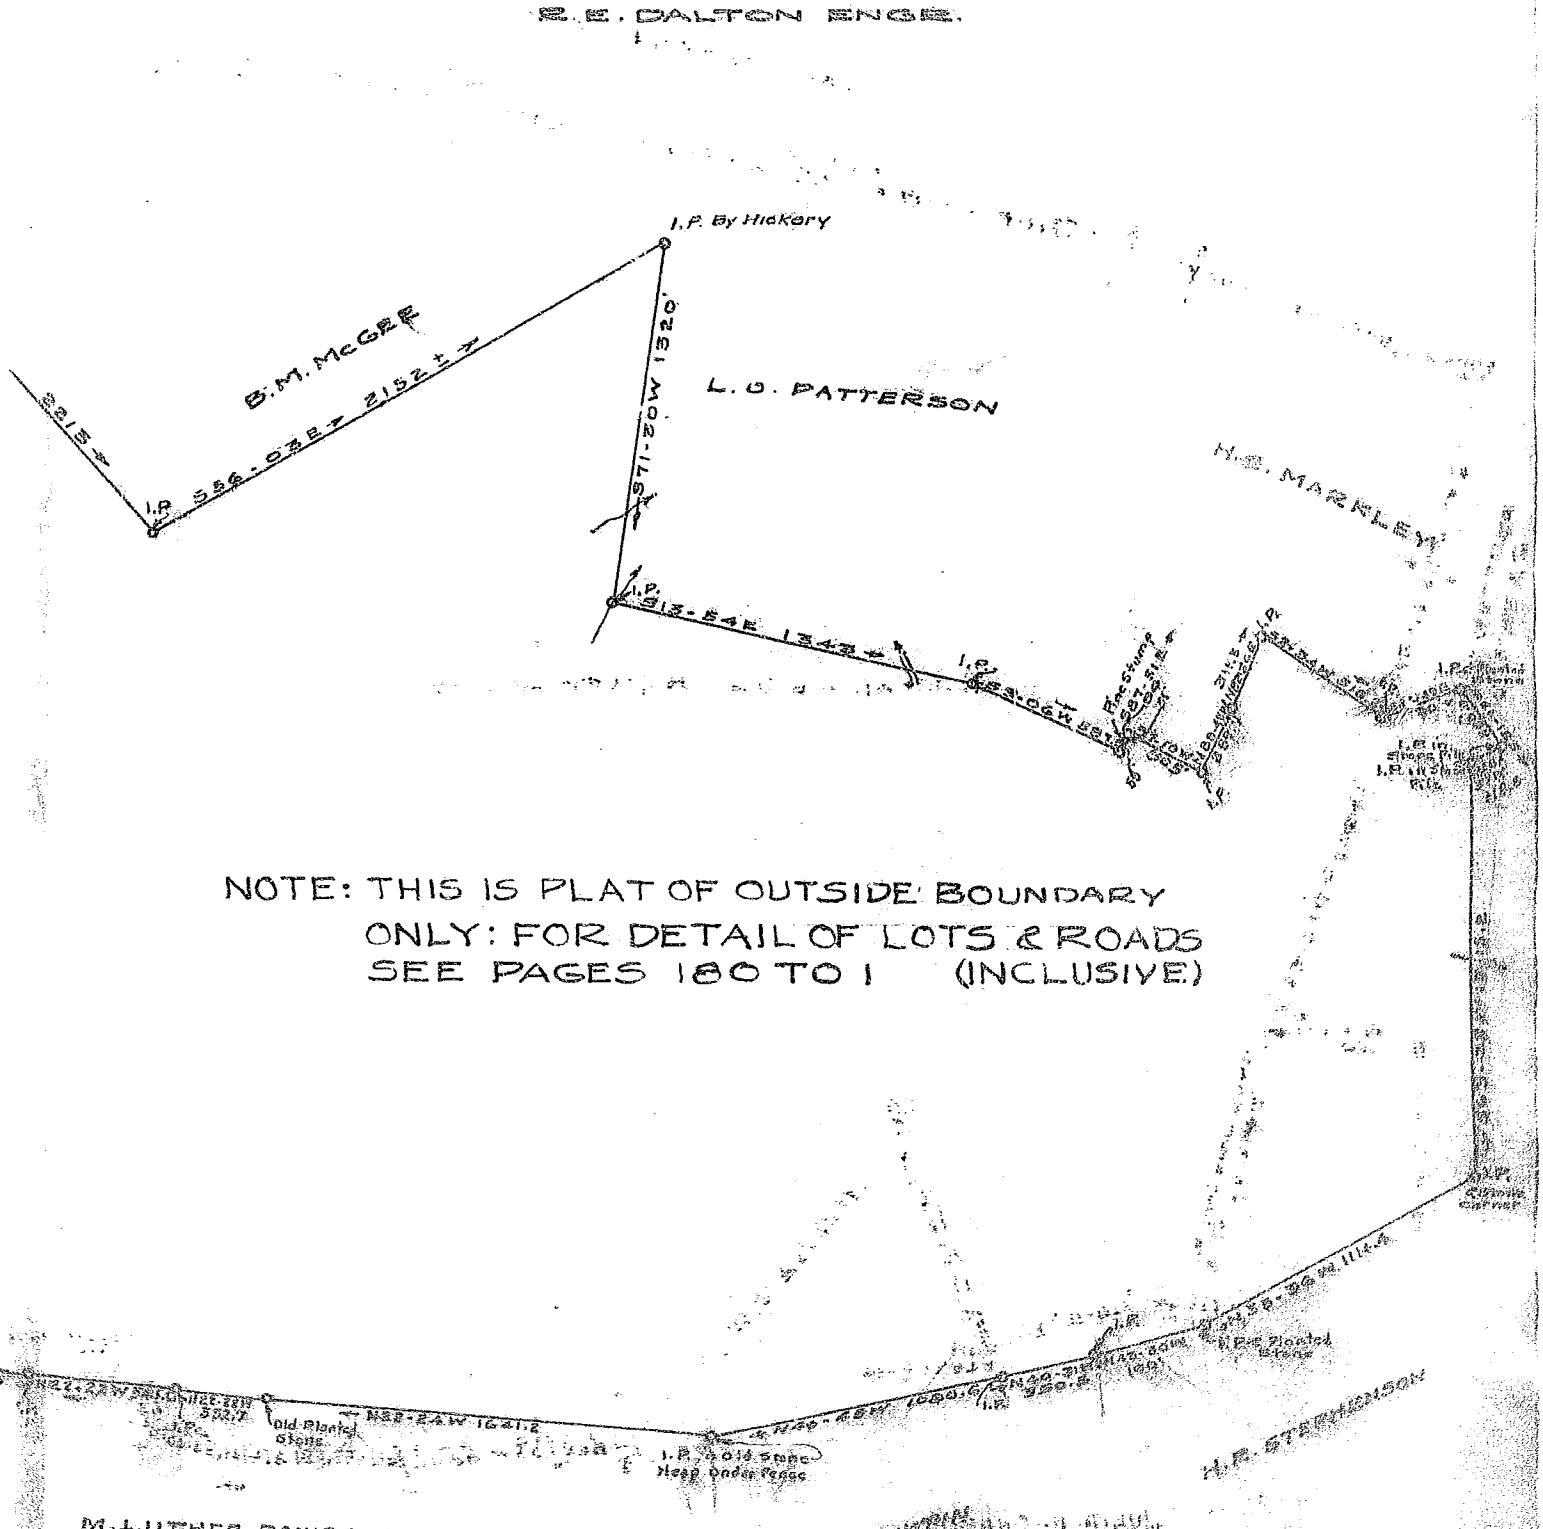

NOTE: THIS IS PLAT OF OUTSIDE BOUNDARY ONLY: FOR DETAIL OF LOTS & ROADS SEE PAGES 180 TO 1 (INCLUSIVE)

Reduced to SCALE 1"=600'
Recorded April 19, 1928