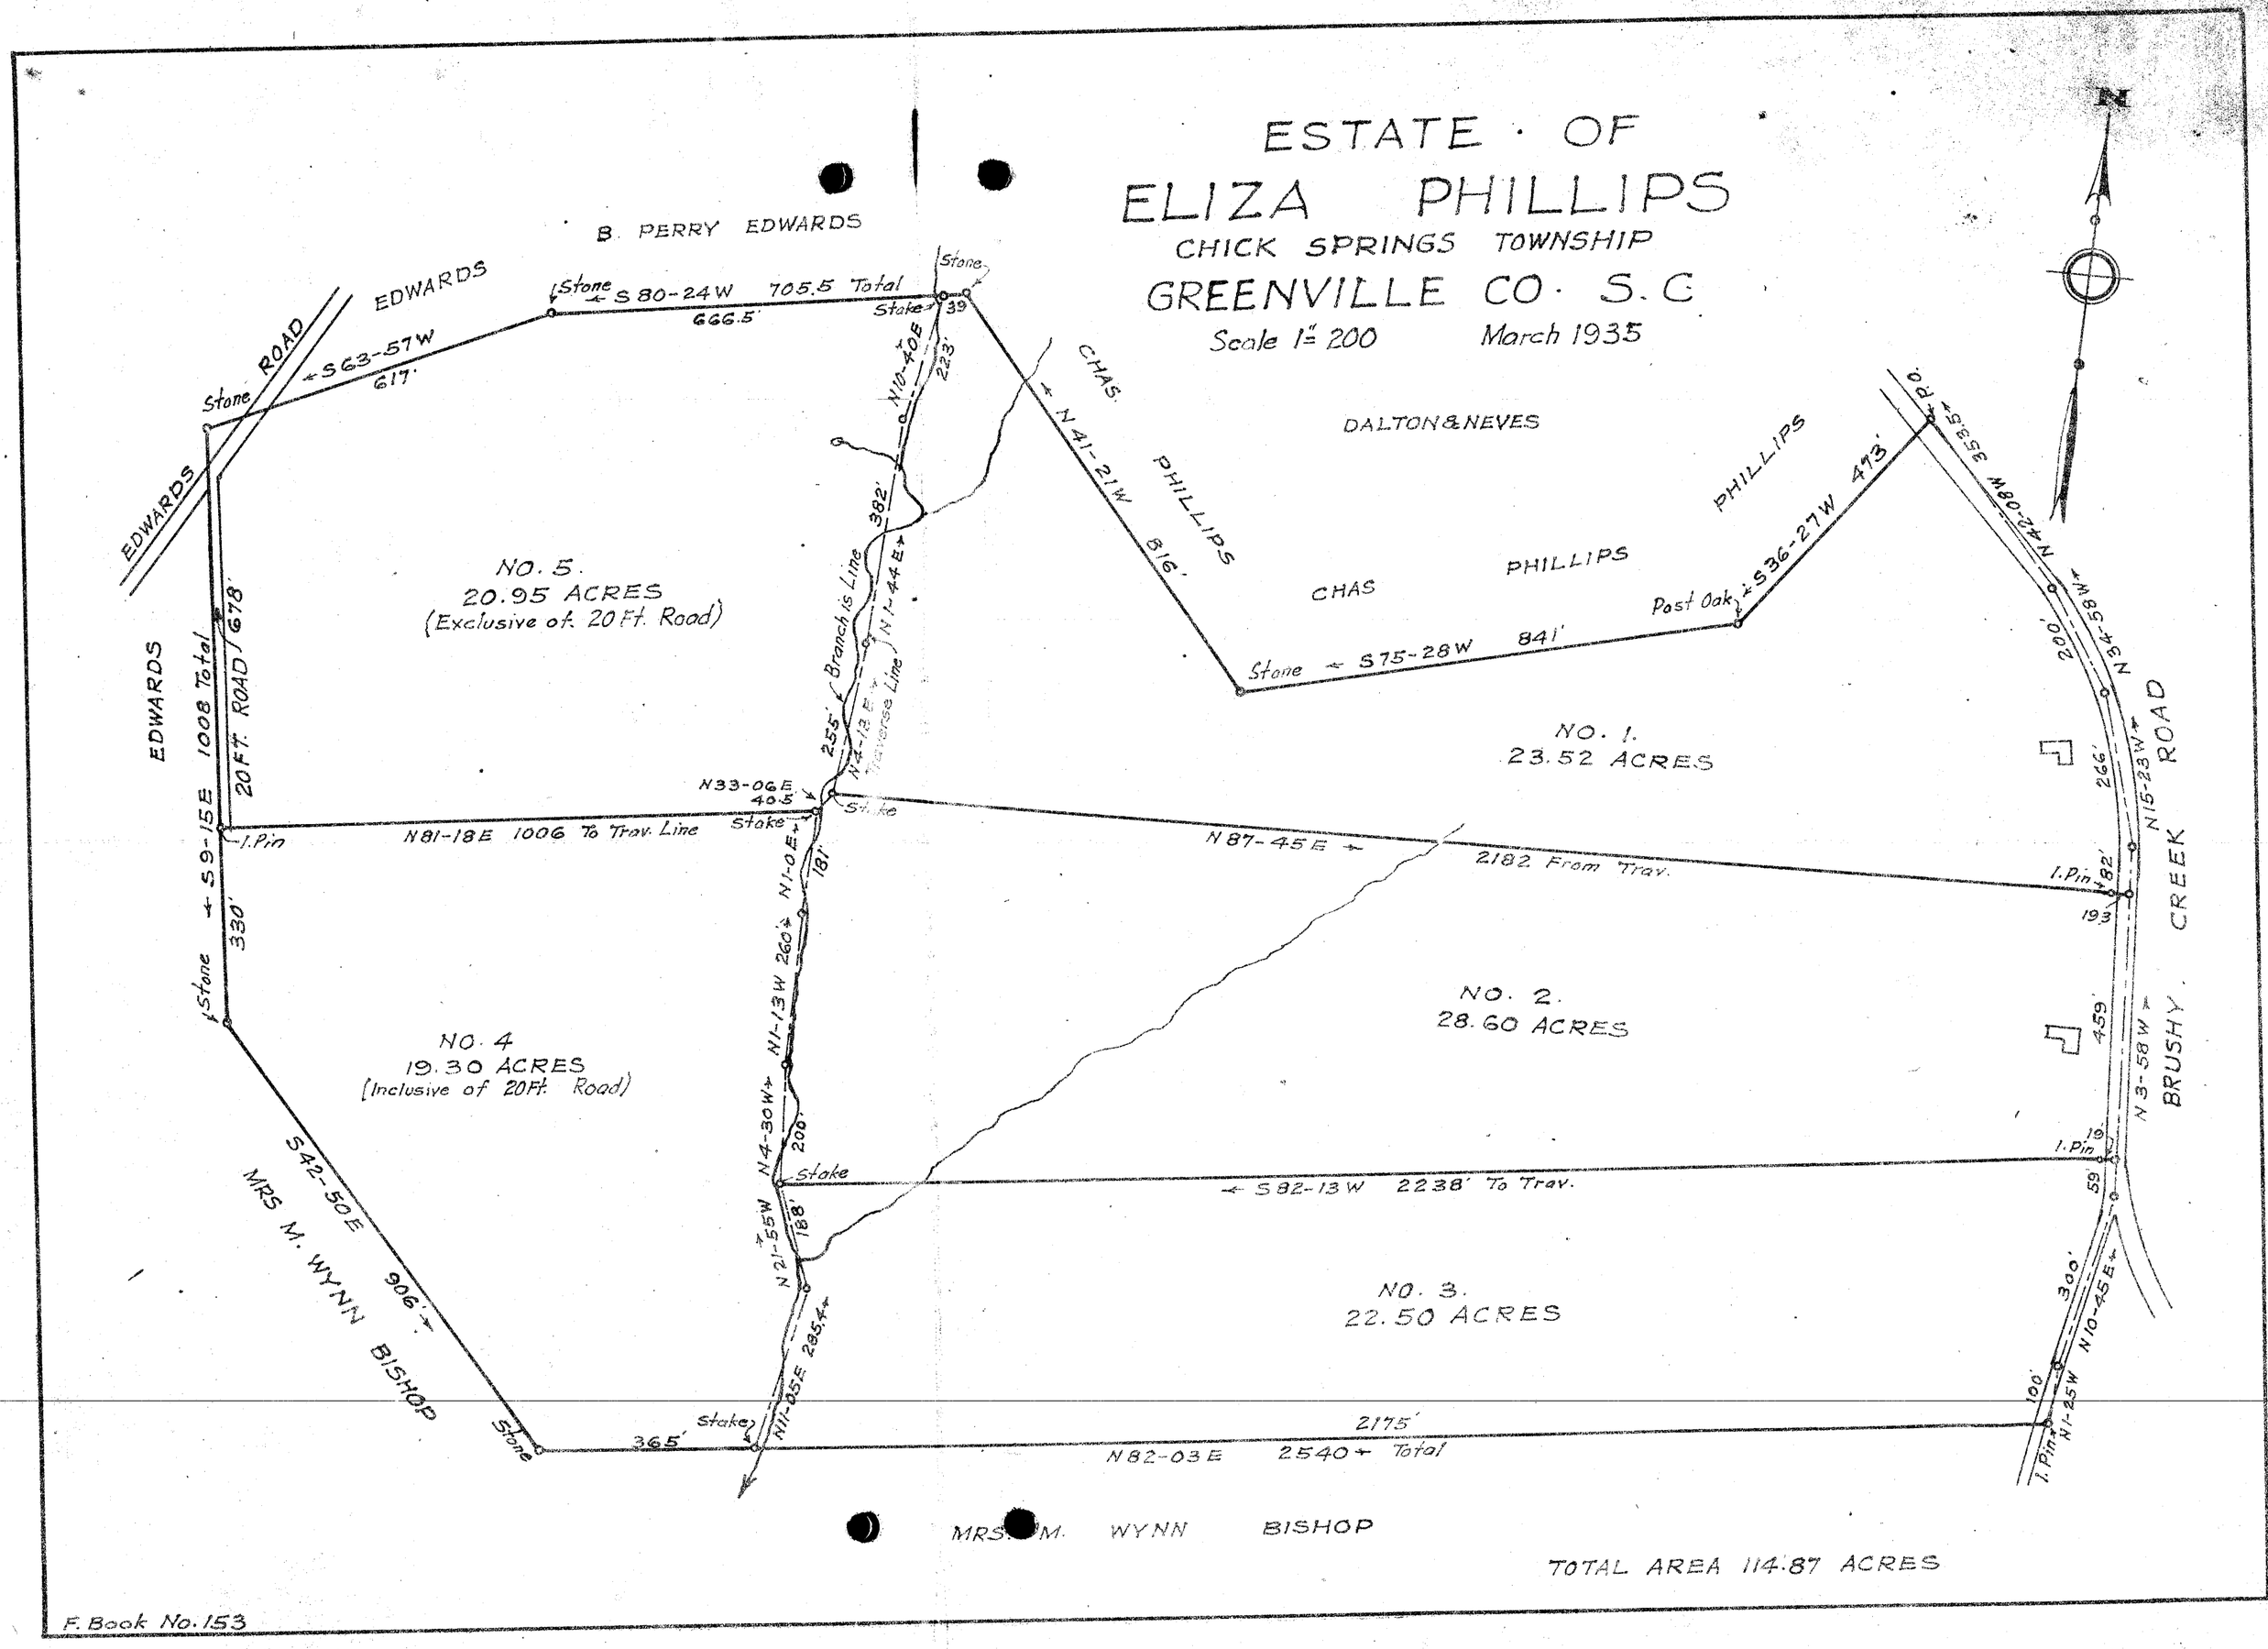
ESTATE · OF
ELIZA PHILLIPS
CHICK SPRINGS TOWNSHIP
GREENVILLE CO · S.C
Scale 1" = 200
March 1935
N
B. PERRY EDWARDS
EDWARDS
EDWARDS ROAD
Stone
S 63-57W
617'
Stone
S 80-24W 705.5 Total
666.5'
Stone
Stake
39
N10-40E
223'
CHAS. PHILLIPS
N 41-21W
816'
DALTON & NEVES
CHAS PHILLIPS
Stone
S 75-28W
841'
Post Oak
S 36-27W
473'
PHILLIPS
P.O.
353.5
N42-08W
N34-58W
200'
266'
N15-23W
ROAD
BRUSHY CREEK
NO. 5.
20.95 ACRES
(Exclusive of 20 Ft. Road)
382'
Branch is Line
N1-44E
255'
N4-13E
Traverse Line
N33-06E
40.5'
Stake
EDWARDS
S9-15E 1008 Total
20 FT. ROAD
678'
I. Pin
N81-18E 1006 To Trav. Line
N1-0E
181'
N1-13W 260'
N4-30W
200'
Stake
N21-55W
188'
N11-05E 285.4
Stake
365'
Stone
S42-50E
906'
MRS M. WYNN BISHOP
NO. 4
19.30 ACRES
(Inclusive of 20 Ft. Road)
NO. 1.
23.52 ACRES
N87-45E
2182 From Trav.
I. Pin
82'
193
NO. 2.
28.60 ACRES
459'
N3-58W
I. Pin
19
59
S82-13W 2238' To Trav.
NO. 3.
22.50 ACRES
300'
N10-45E
100'
N1-25W
I. Pin
2175'
N82-03E 2540 Total
MRS. M. WYNN BISHOP
TOTAL AREA 114.87 ACRES
F. Book No. 153