WAR DEPARTMENT CORPS OF ENGINEERS U.S. ARMY

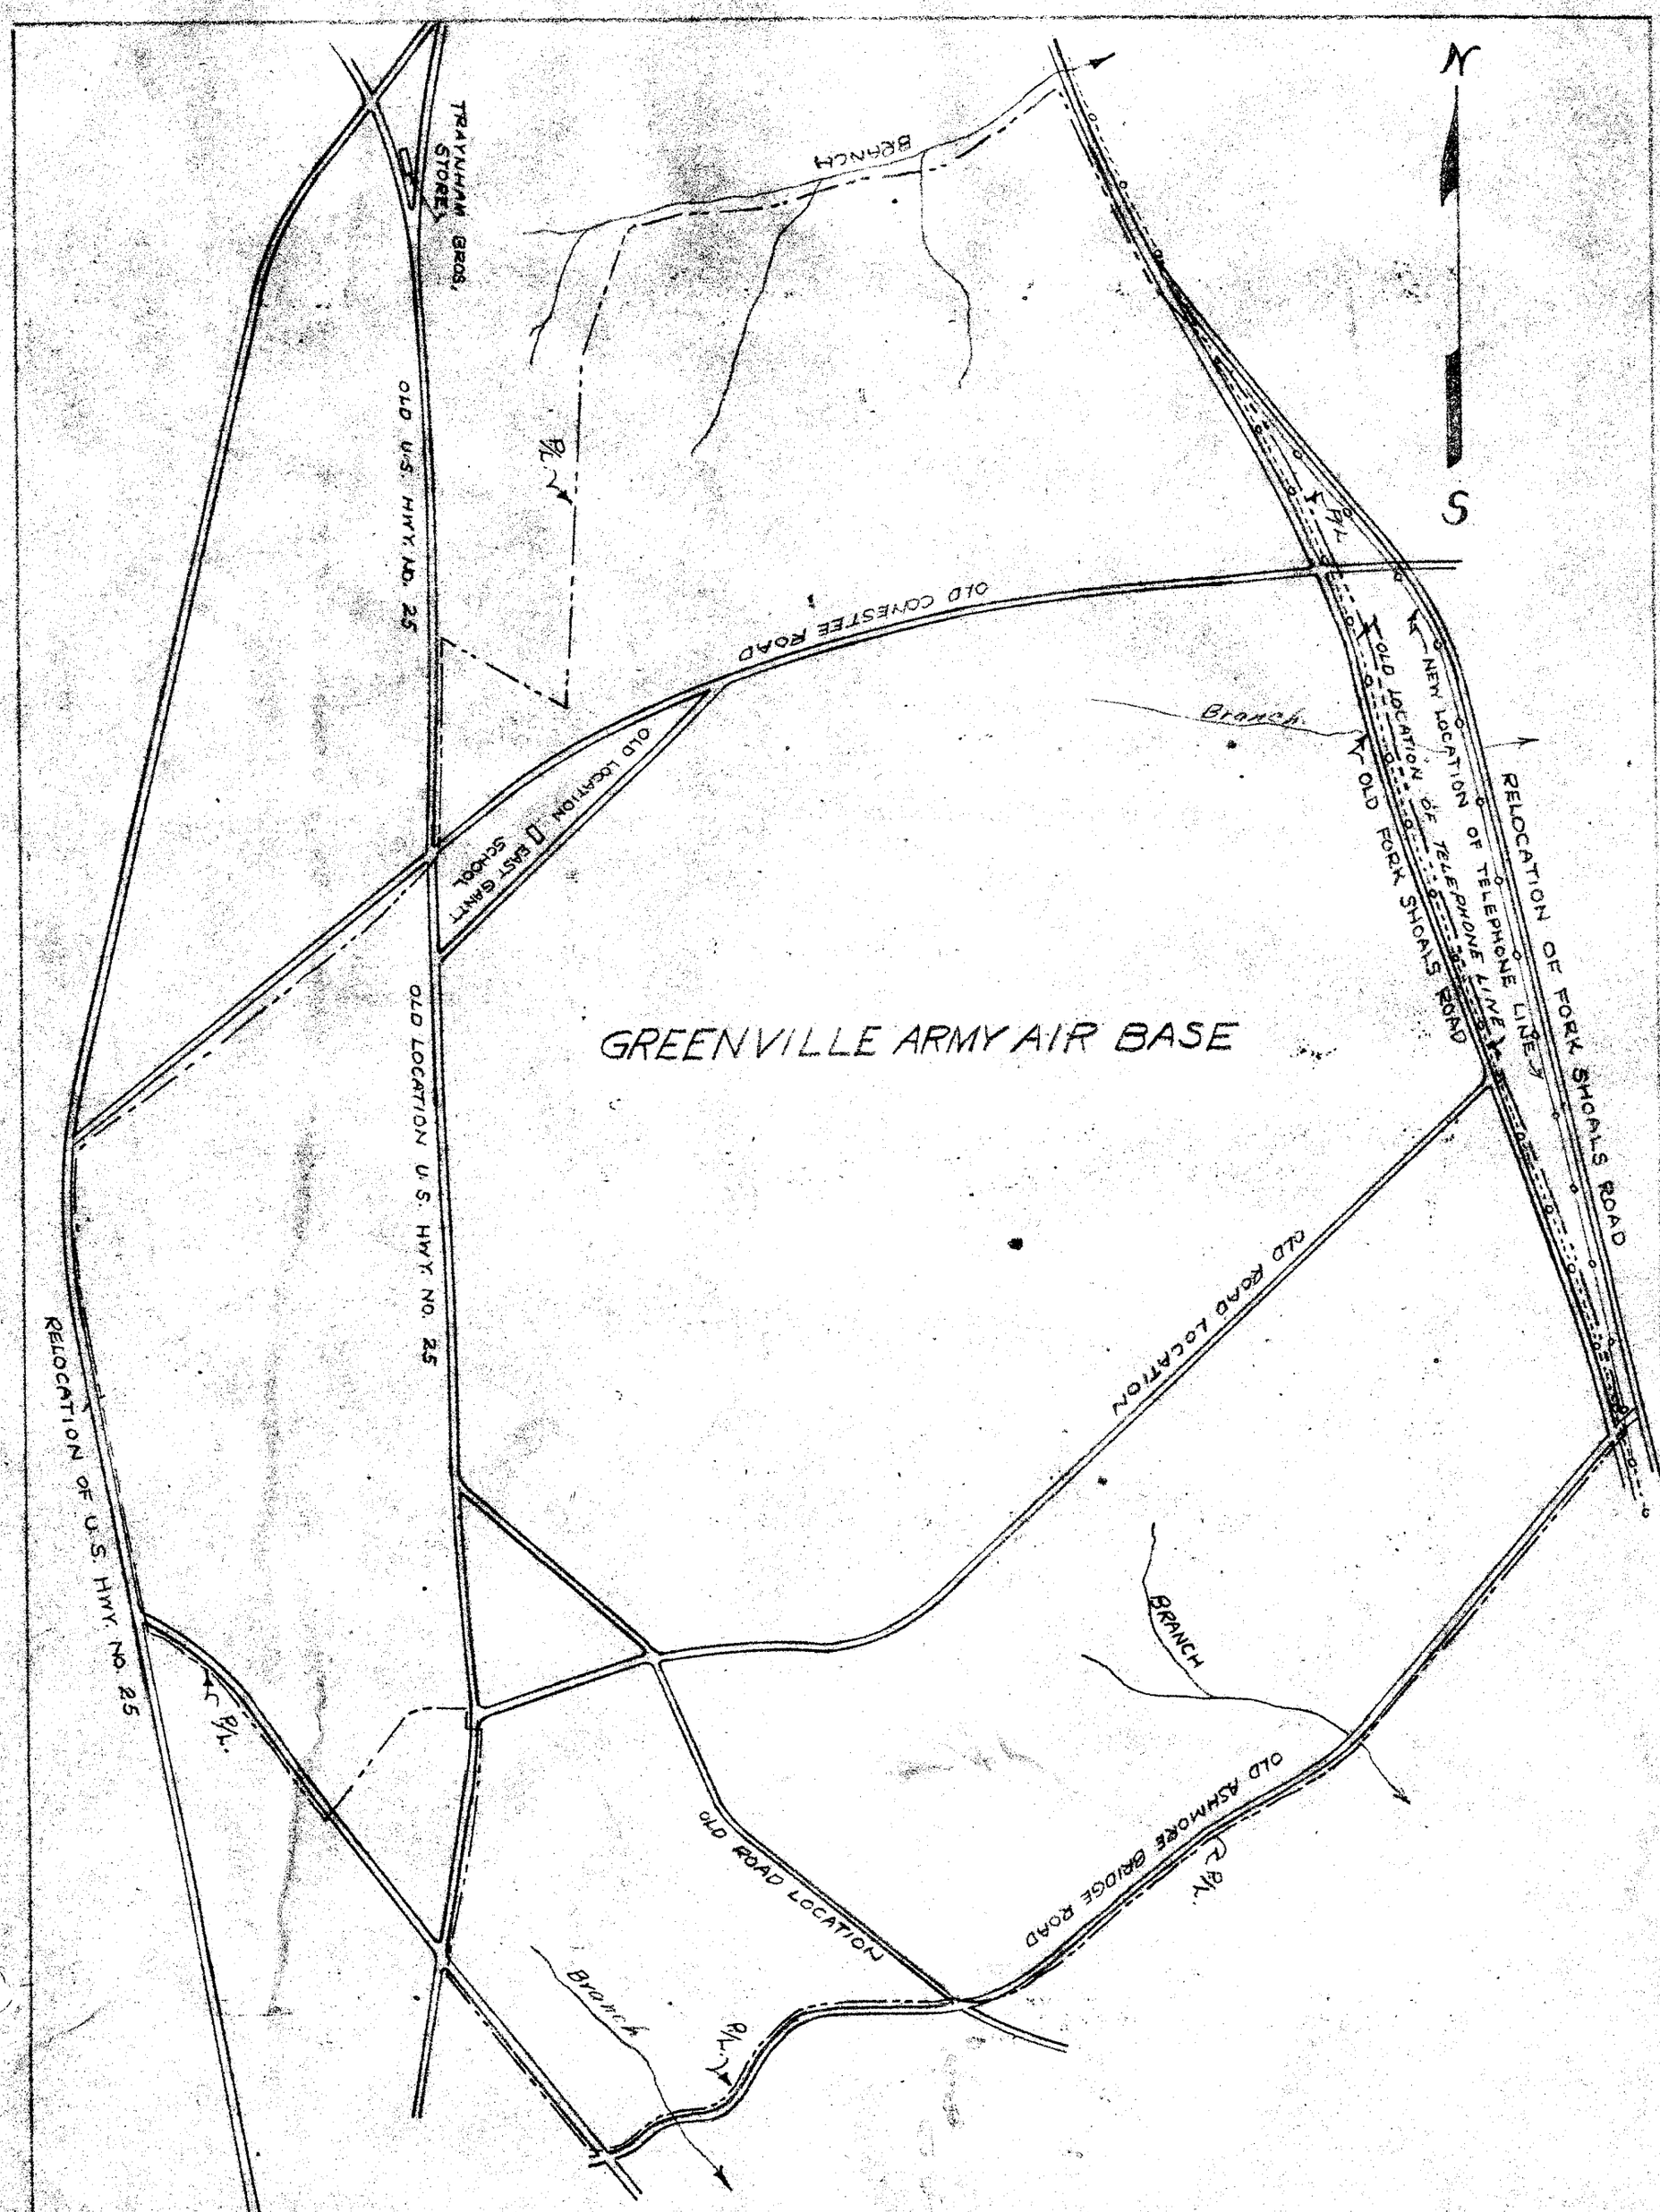

GREENVILLE ARMY AIR BASE, GREENVILLE, S.C.

SCALE 1" = 1200'	PROPERTY LINES OF GREENVILLE ARMY AIR BASE TO ACCOMPANY QUIT-CLAIM DEED VIRGINIA MFG. CO. TO UNITED STATES OF AMERICA DATED AUGUST 28, 1942
DATE 10-27-42	
DRAWN H.E.L.	U.S. ENGINEER OFFICE GREENVILLE, S.C.
TRACED R.W.M.	SUBMITTED / RECOMMENDED / APPROVED
CHECKED	ASSOC. ENGINEER / SENIOR ENGINEER / CAPTAIN C. OF E

Copied from G-5-30 Date 10-10-42

FILE No. G-5-30-A

Filed This 30 day of Oct. 19 42
And Recorded in Vol. 7 Page 4 at 2 P.M.
Register Mesne Conveyance Greenville County, S.C.
#11178