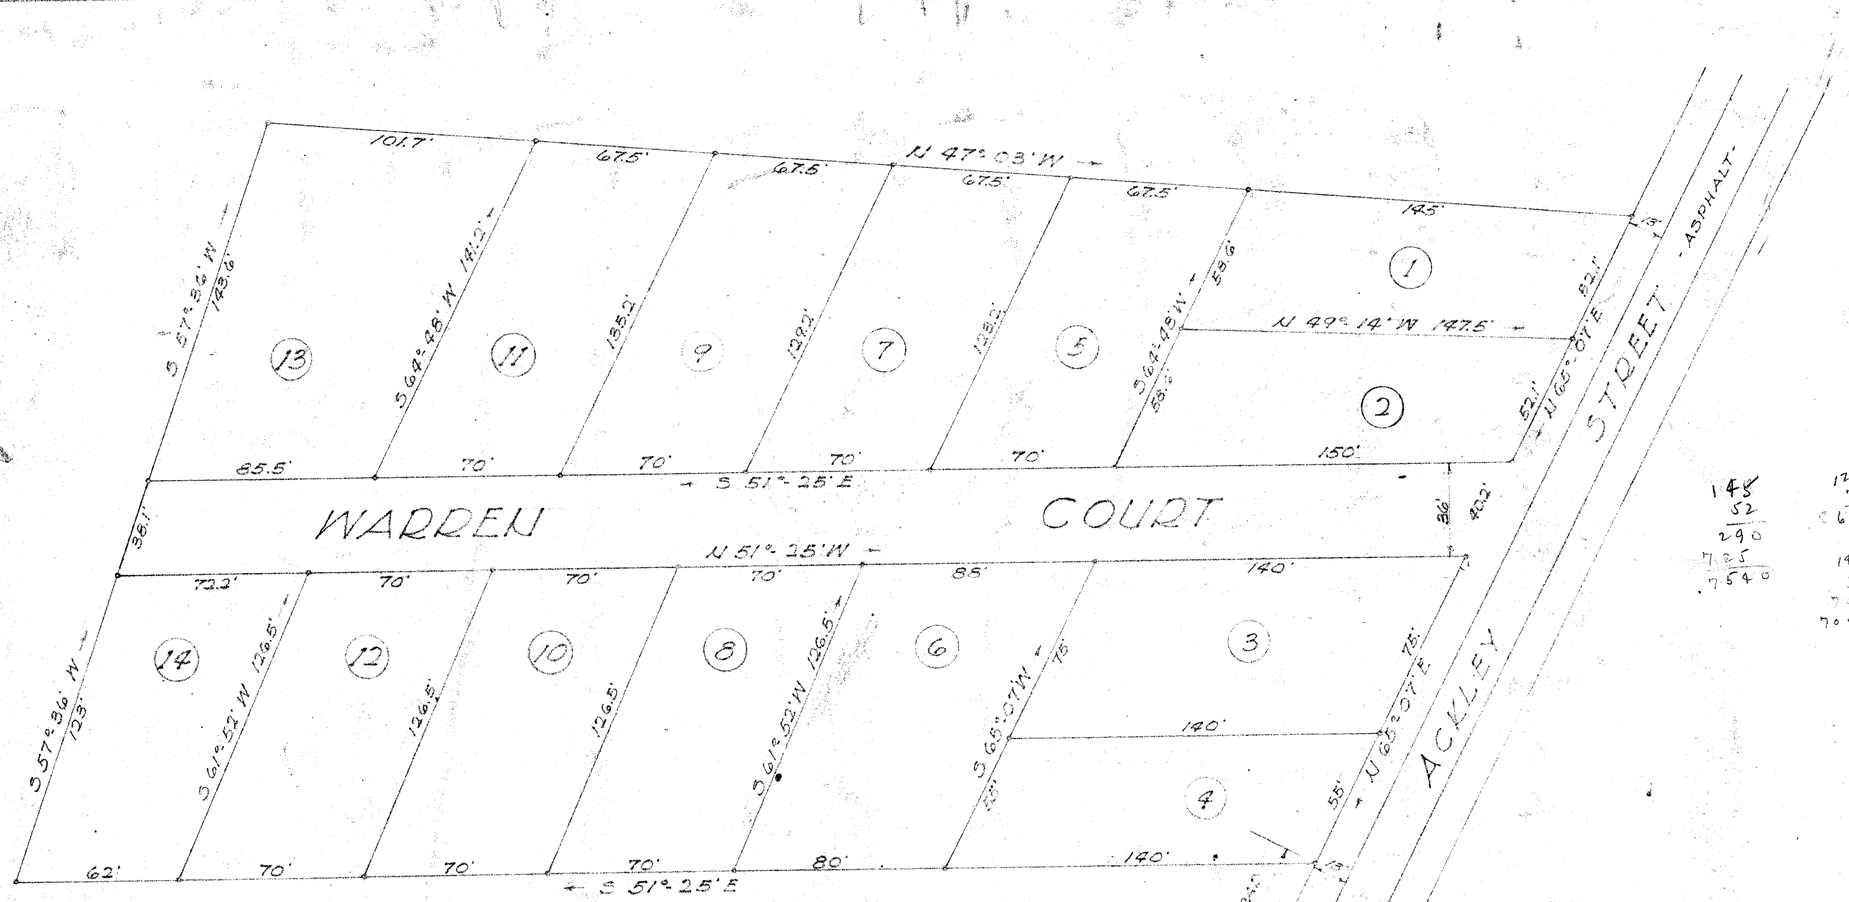

PROPERTY OF

F. H. & DALLIE POLLARD

NEAR GREENVILLE - S.C.

PICKELL & PICKELL ENGINEERS

GREENVILLE - S.C.

SCALE: 1" = 40' DATED: SEPT. 11, 1947

OLLIE FARNSWORTH
R.M.C.

SEP 16 3 02 PM 1947

FILED
GREENVILLE CO. S.C.

18397

145
52
290
725
7540

123
70
610
140
55
750
700

18397 Filed This 16 day of Sept 1947
And Recorded in Vol. P. 152 at M.
Ollie Farnsworth
Register Mesne Conveyance Greenville County, S. C.

- NOTE -

ALL CORNERS MARKED WITH IRON PINS.

Approved By Zoning Commission
9/16/47 J. Wad Richardson Secy.