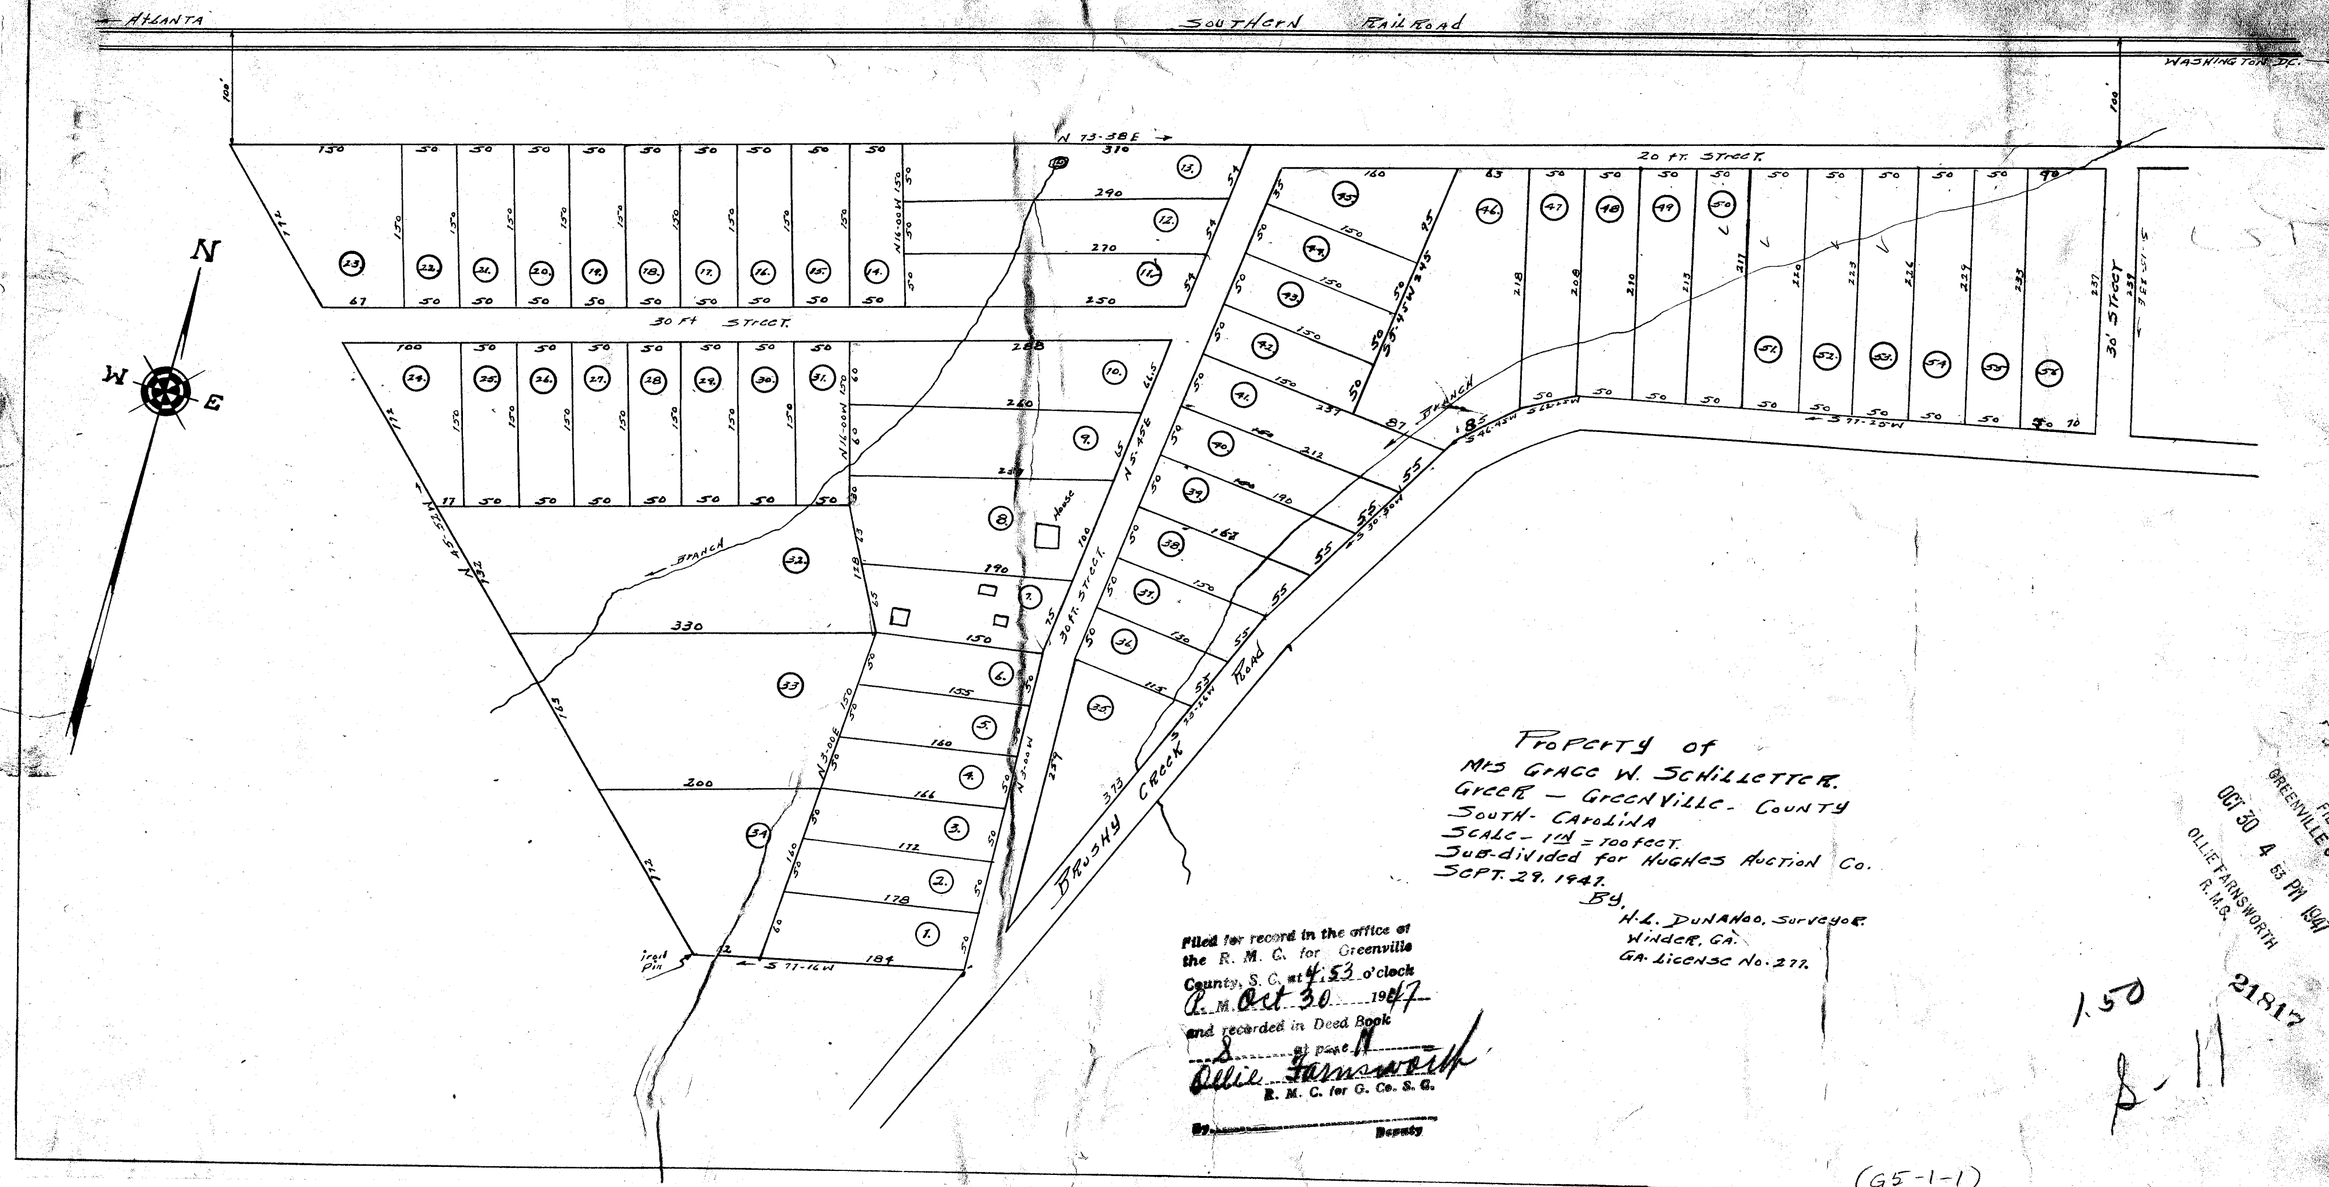
ATLANTA
SOUTHERN RAILROAD
WASHINGTON D.C.
N 73-38E
310
20 FT. STREET
30 Ft STREET
30' Street
BRANCH
Brushy Creek
Road
House
Property of
MRS GRACE W. SCHILLETTER.
GREER — GREENVILLE - COUNTY
SOUTH- CAROLINA
SCALE- 1IN = 100 FEET.
SUB-DIVIDED for HUGHES AUCTION CO.
SEPT. 29. 1947.
BY,
H.L. DUNAWAY, SURVEYOR.
WINDER, GA.
GA. LICENSE No. 277.
Filed for record in the office of the R. M. C. for Greenville County, S. C. at 4:53 o'clock P. M. Oct 30 1947 and recorded in Deed Book S at page 11
Ollie Farnsworth
R. M. C. for G. Co. S. C.
By. Deputy
FILED
GREENVILLE CO. S. C.
OCT 30 4 53 PM 1947
OLLIE FARNSWORTH
R.M.C.
21817
1.50
S. 11
(G5-1-1)