Part of Lot # 10, Vanca Edwards Est.
Plat by Dalton & Neeves, Engrs. 1946-1947.

24050
NOV 3 1948

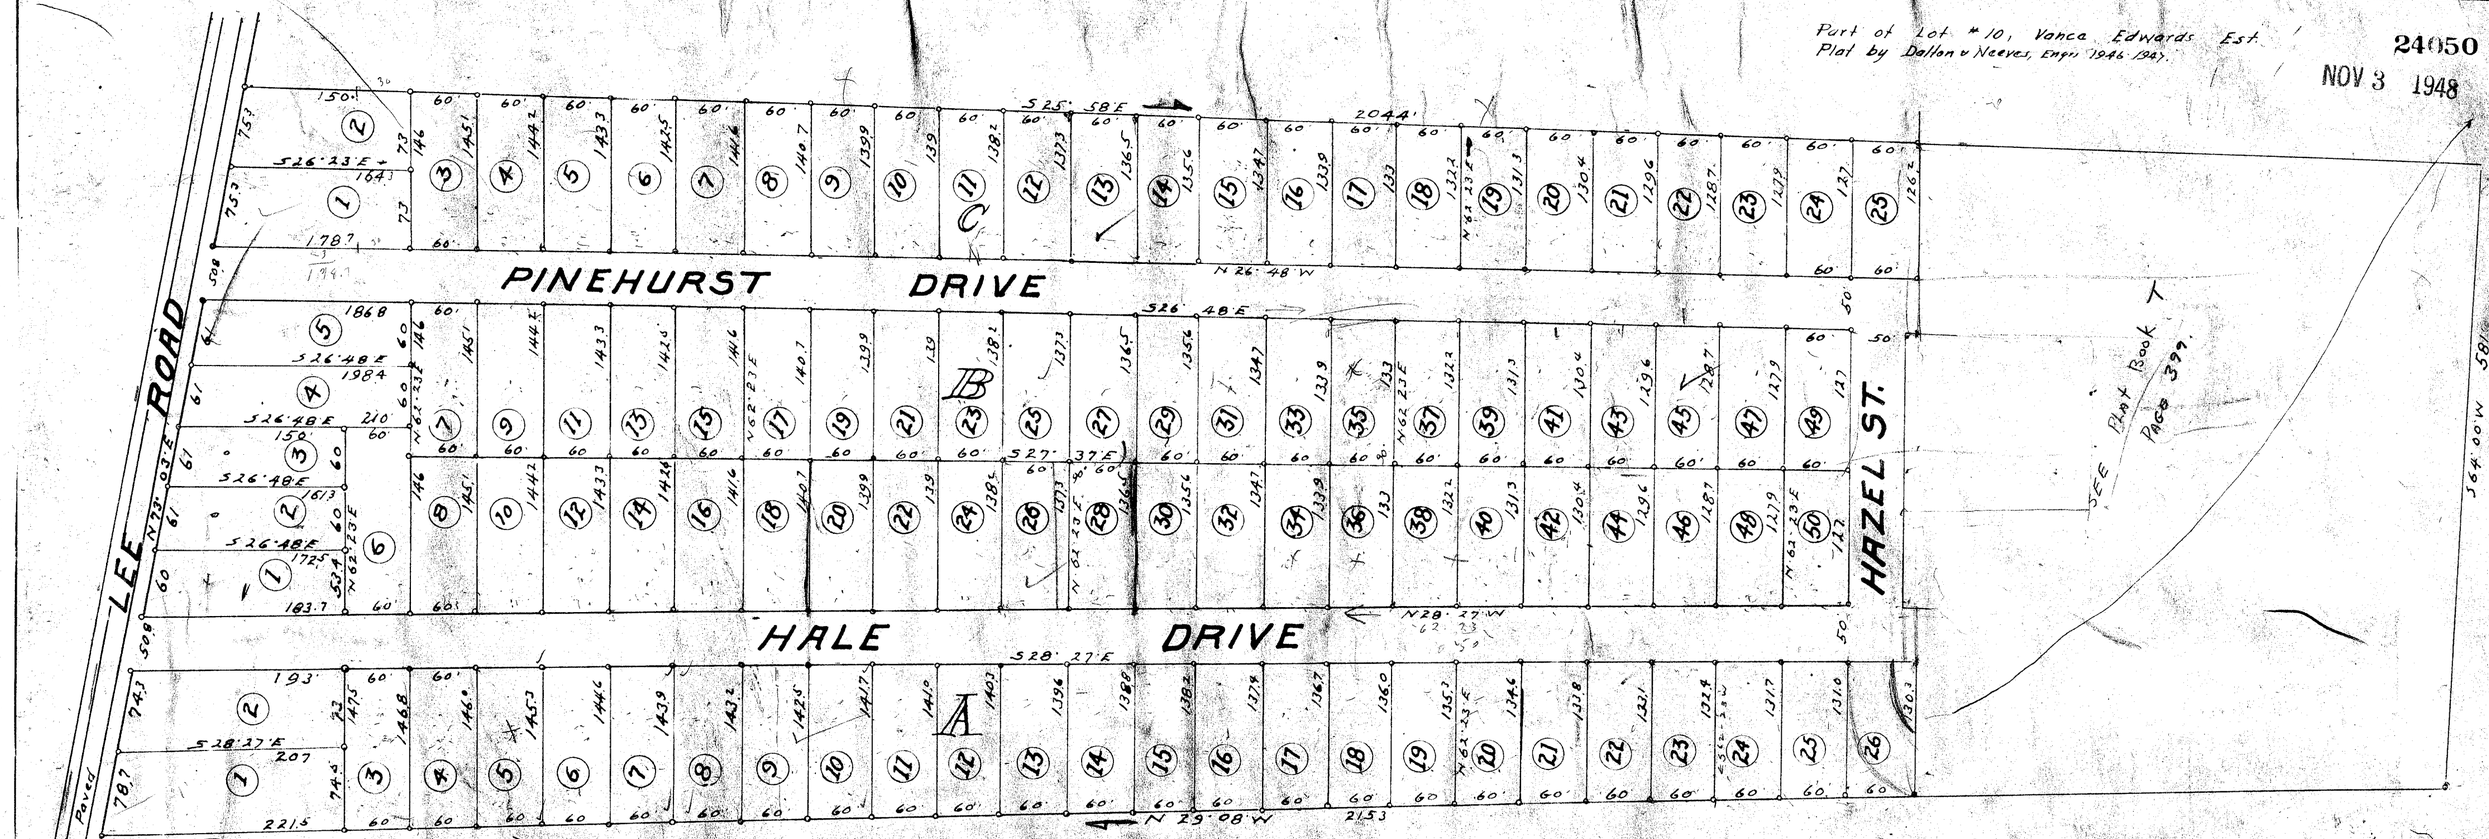

PINEHURST

GREENVILLE COUNTY S.C.

Clerk Filed This 3 day of Nov. 1948
And Recorded in R.O. 8 PAGE 77 at 2:53 P.M.
Allie Farnsworth
Register Mesne Conveyance Greenville County, S.C.
#24050

Field	P.J.R. & J.G.B.
Plat	W.N.W.
C.K.	

DEVELOPMENT BY
PINEHURST DEVELOPMENT CO.
Located 5 Mi. East of
GREENVILLE
GREENVILLE CO. S.C.
Scale 1" = 100' Oct 28 1948
W.N. WILLIST Engrs.
Spartanburg S.C.