Plat Book -U- Page 338

33

SCALE: 100 FEET PER INCH

16033

MAY 8 1948

FILED
GREENVILLE CO. S. C.
MAY 8 9 22 AM 1948
OLLIE FARNSWORTH
R. M. C.

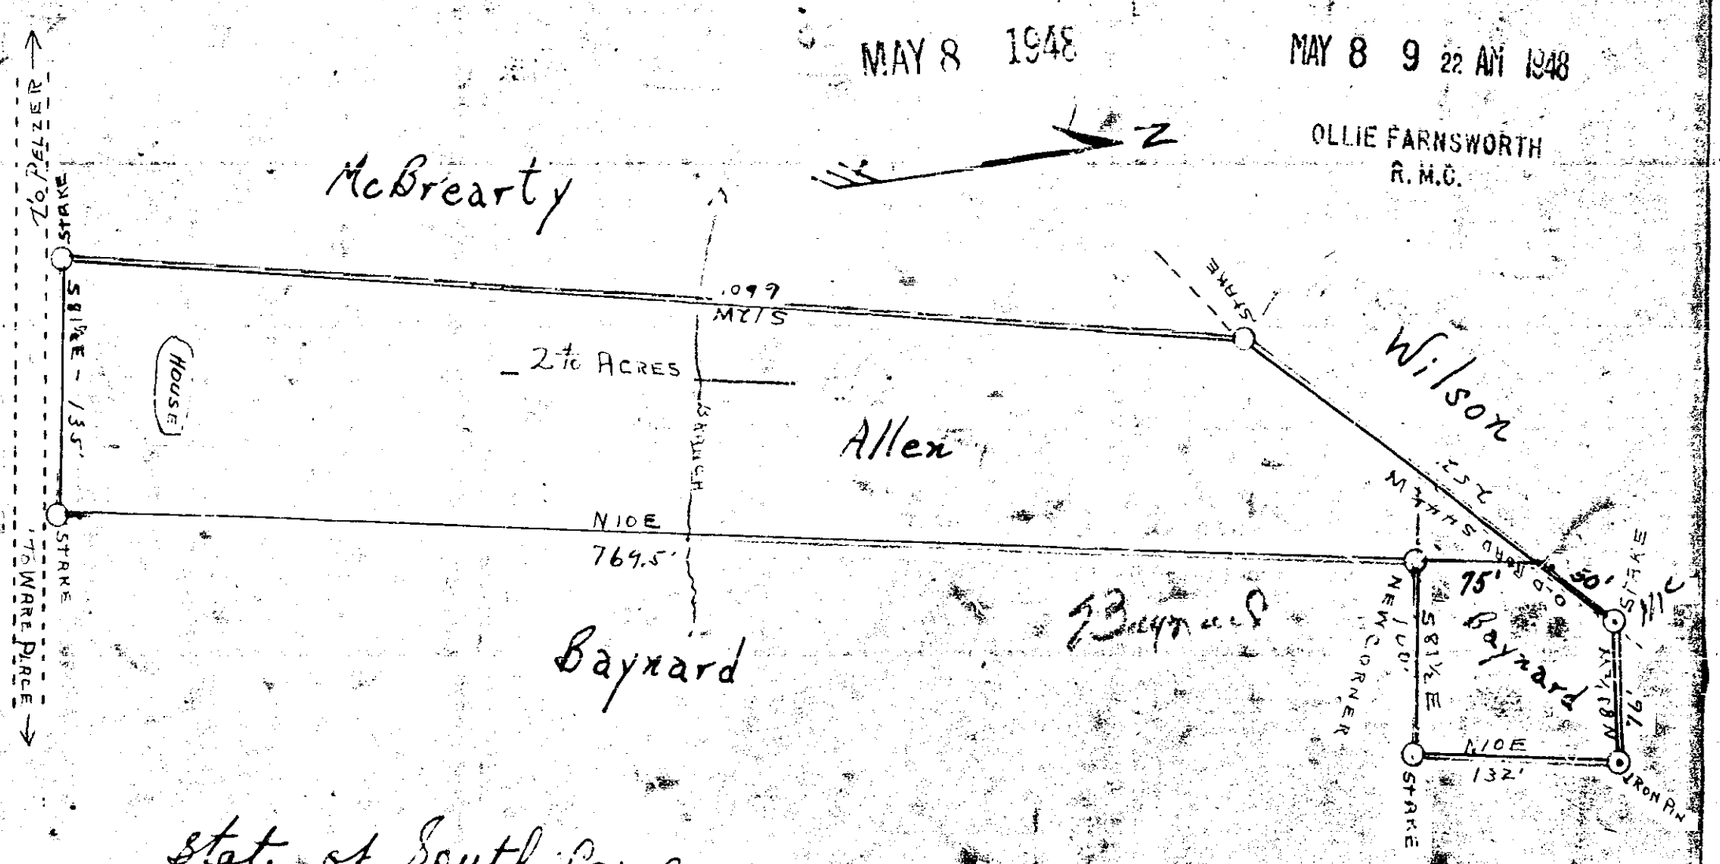

State of South Carolina
County of Greenville

This Plat represents a certain Piece, Parcel or Lot of land situate and being in Oaklawn Township, State and County aforesaid, containing two and four tenths (2 4/10) acres, more or less.
Having such shape, marks, metes and bounds as shown.
Surveyed at the request of J. A. McBrearty Sept. 16, 1946

W. J. Adkins, Surveyor

16033 Filed This 8 day of May 1948
And Recorded in Vol. U Page 33
Ollie Farnsworth
Register Mesne Conveyance Greenville County, S. C.