JUL 15 1950

17040

GREENCO REALTY CO. PROP.

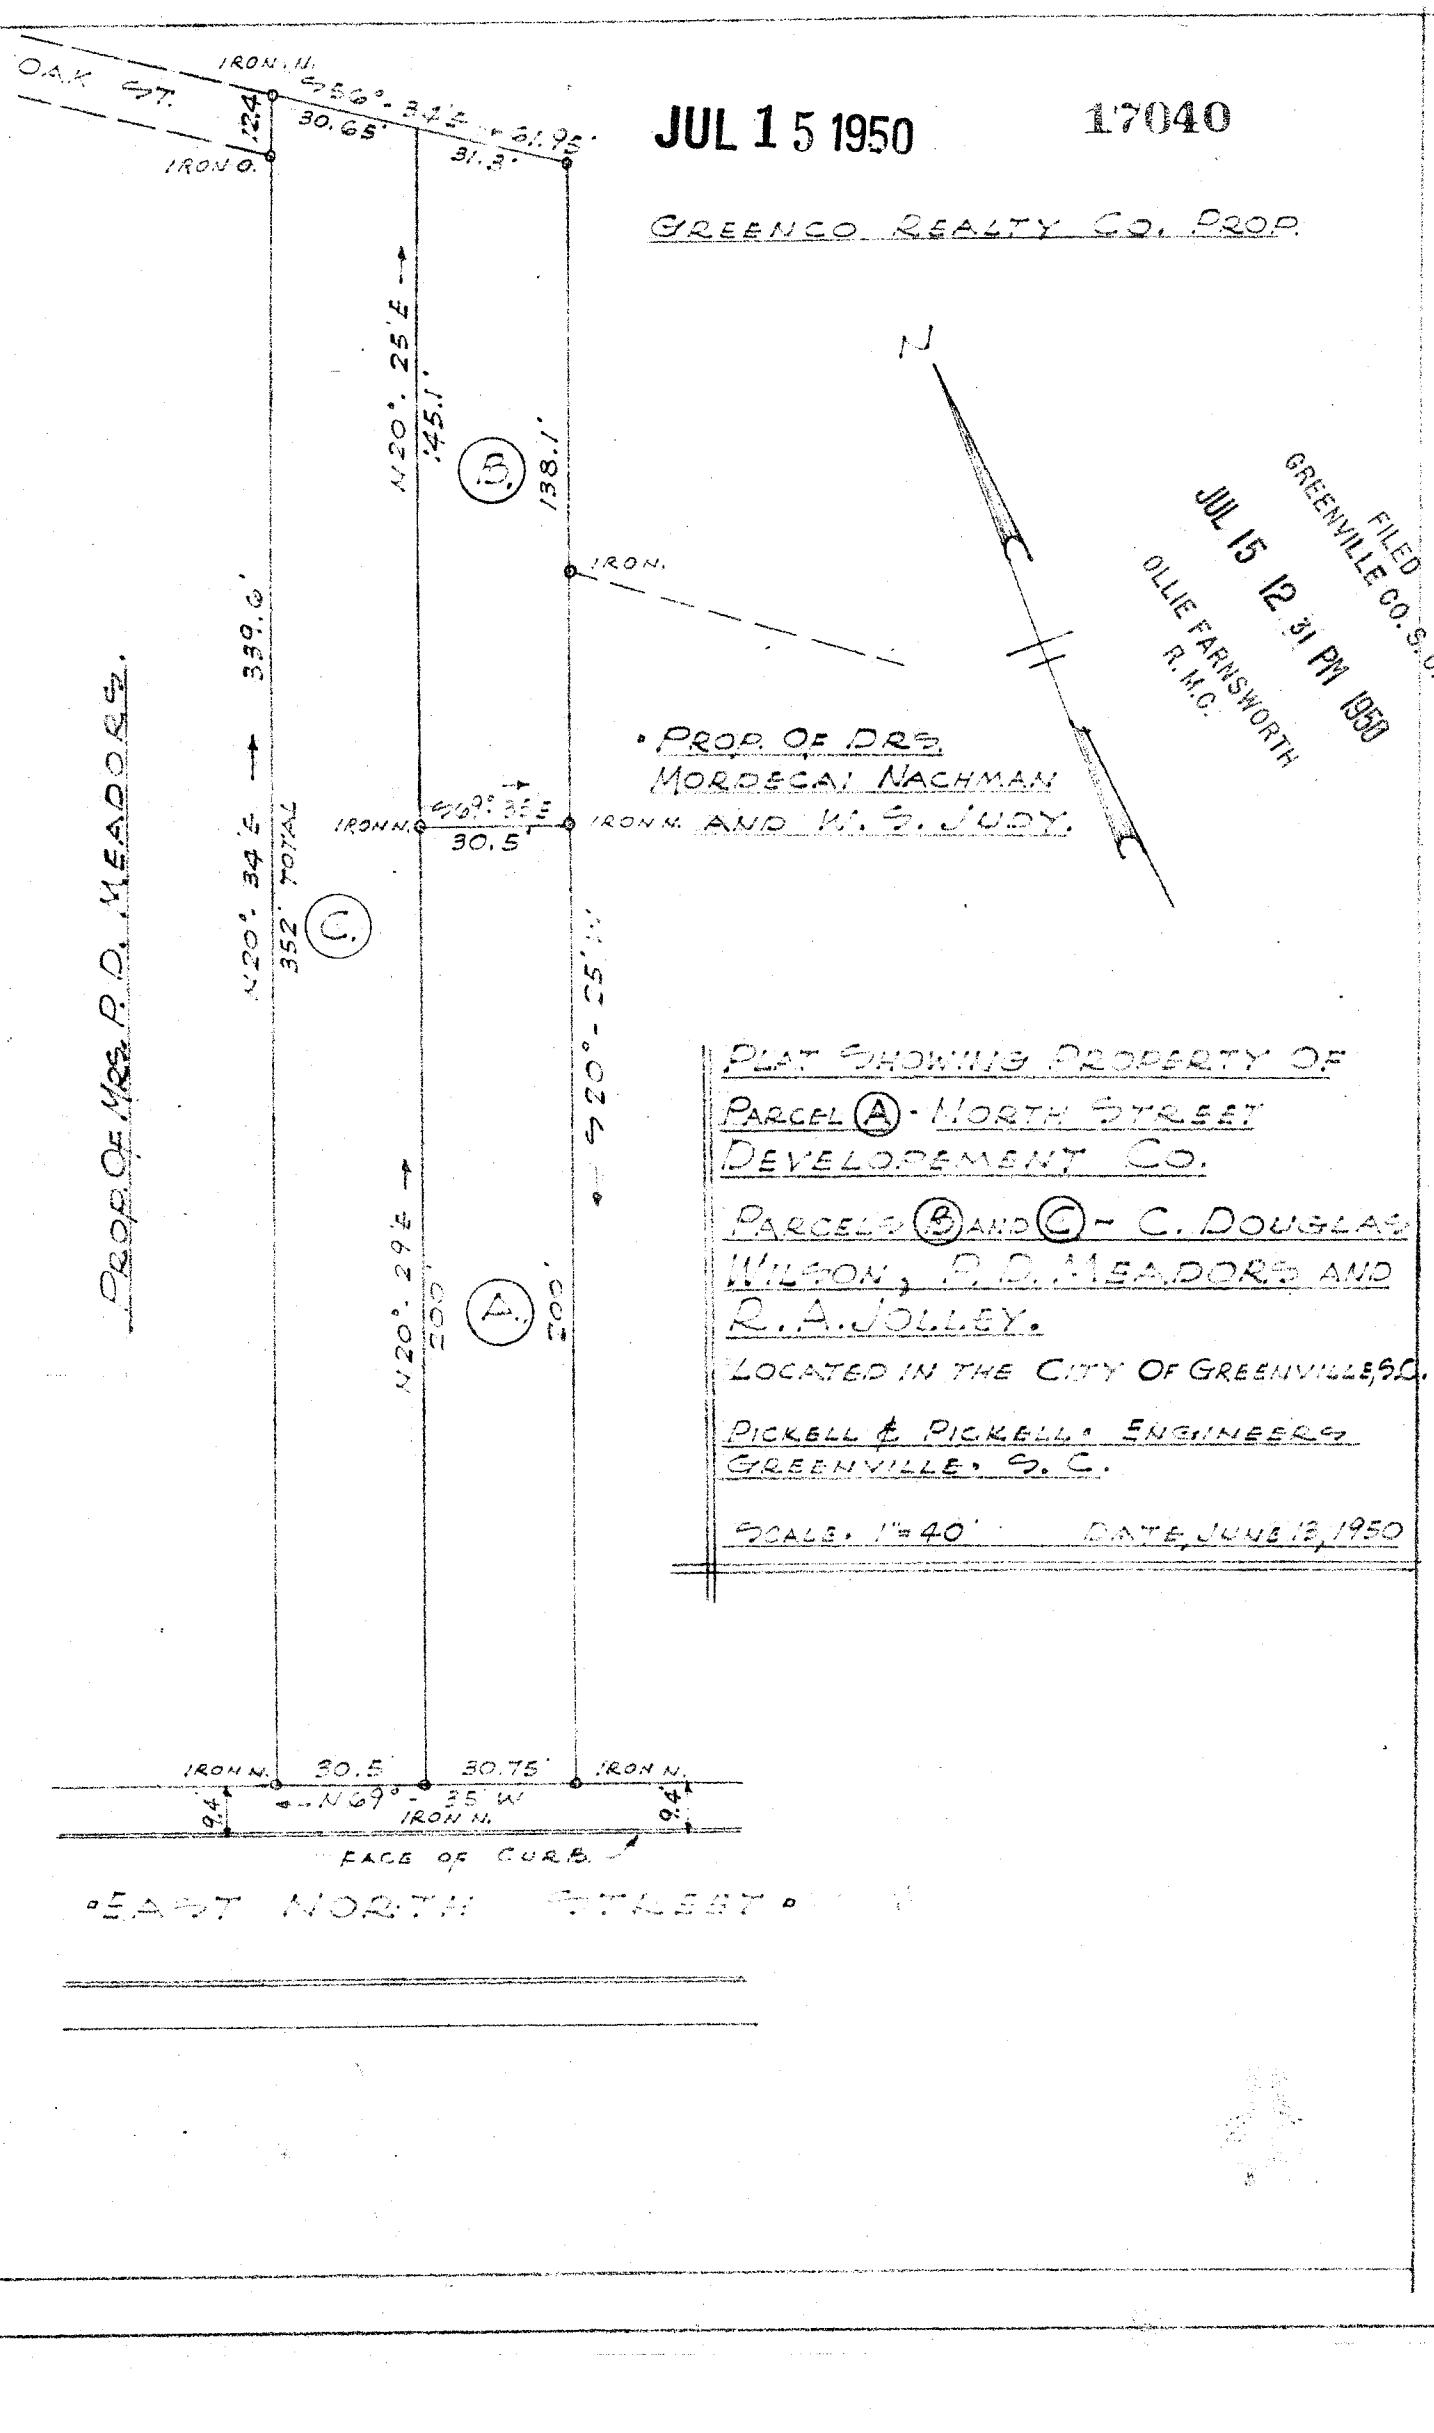

PLAT SHOWING PROPERTY OF
PARCEL (A) - NORTH STREET
DEVELOPEMENT CO.
PARCELS (B) AND (C) - C. DOUGLAS
WILSON, P. D. MEADORS AND
R. A. JOLLEY.
LOCATED IN THE CITY OF GREENVILLE, S.C.
PICKELL & PICKELL, ENGINEERS
GREENVILLE, S. C.
SCALE, 1"=40' DATE, JUNE 13, 1950

FILED
GREENVILLE CO. S.C.
JUL 15 12 31 PM 1950
OLLIE FARNSWORTH
R.M.C.

#17040 Filed This 15 day of July 1950
And Recorded in Vol. 7 Page 128 at 12:31 P.M.
Ollie Farnsworth
Register Mesne Conveyance Greenville County, S. C.