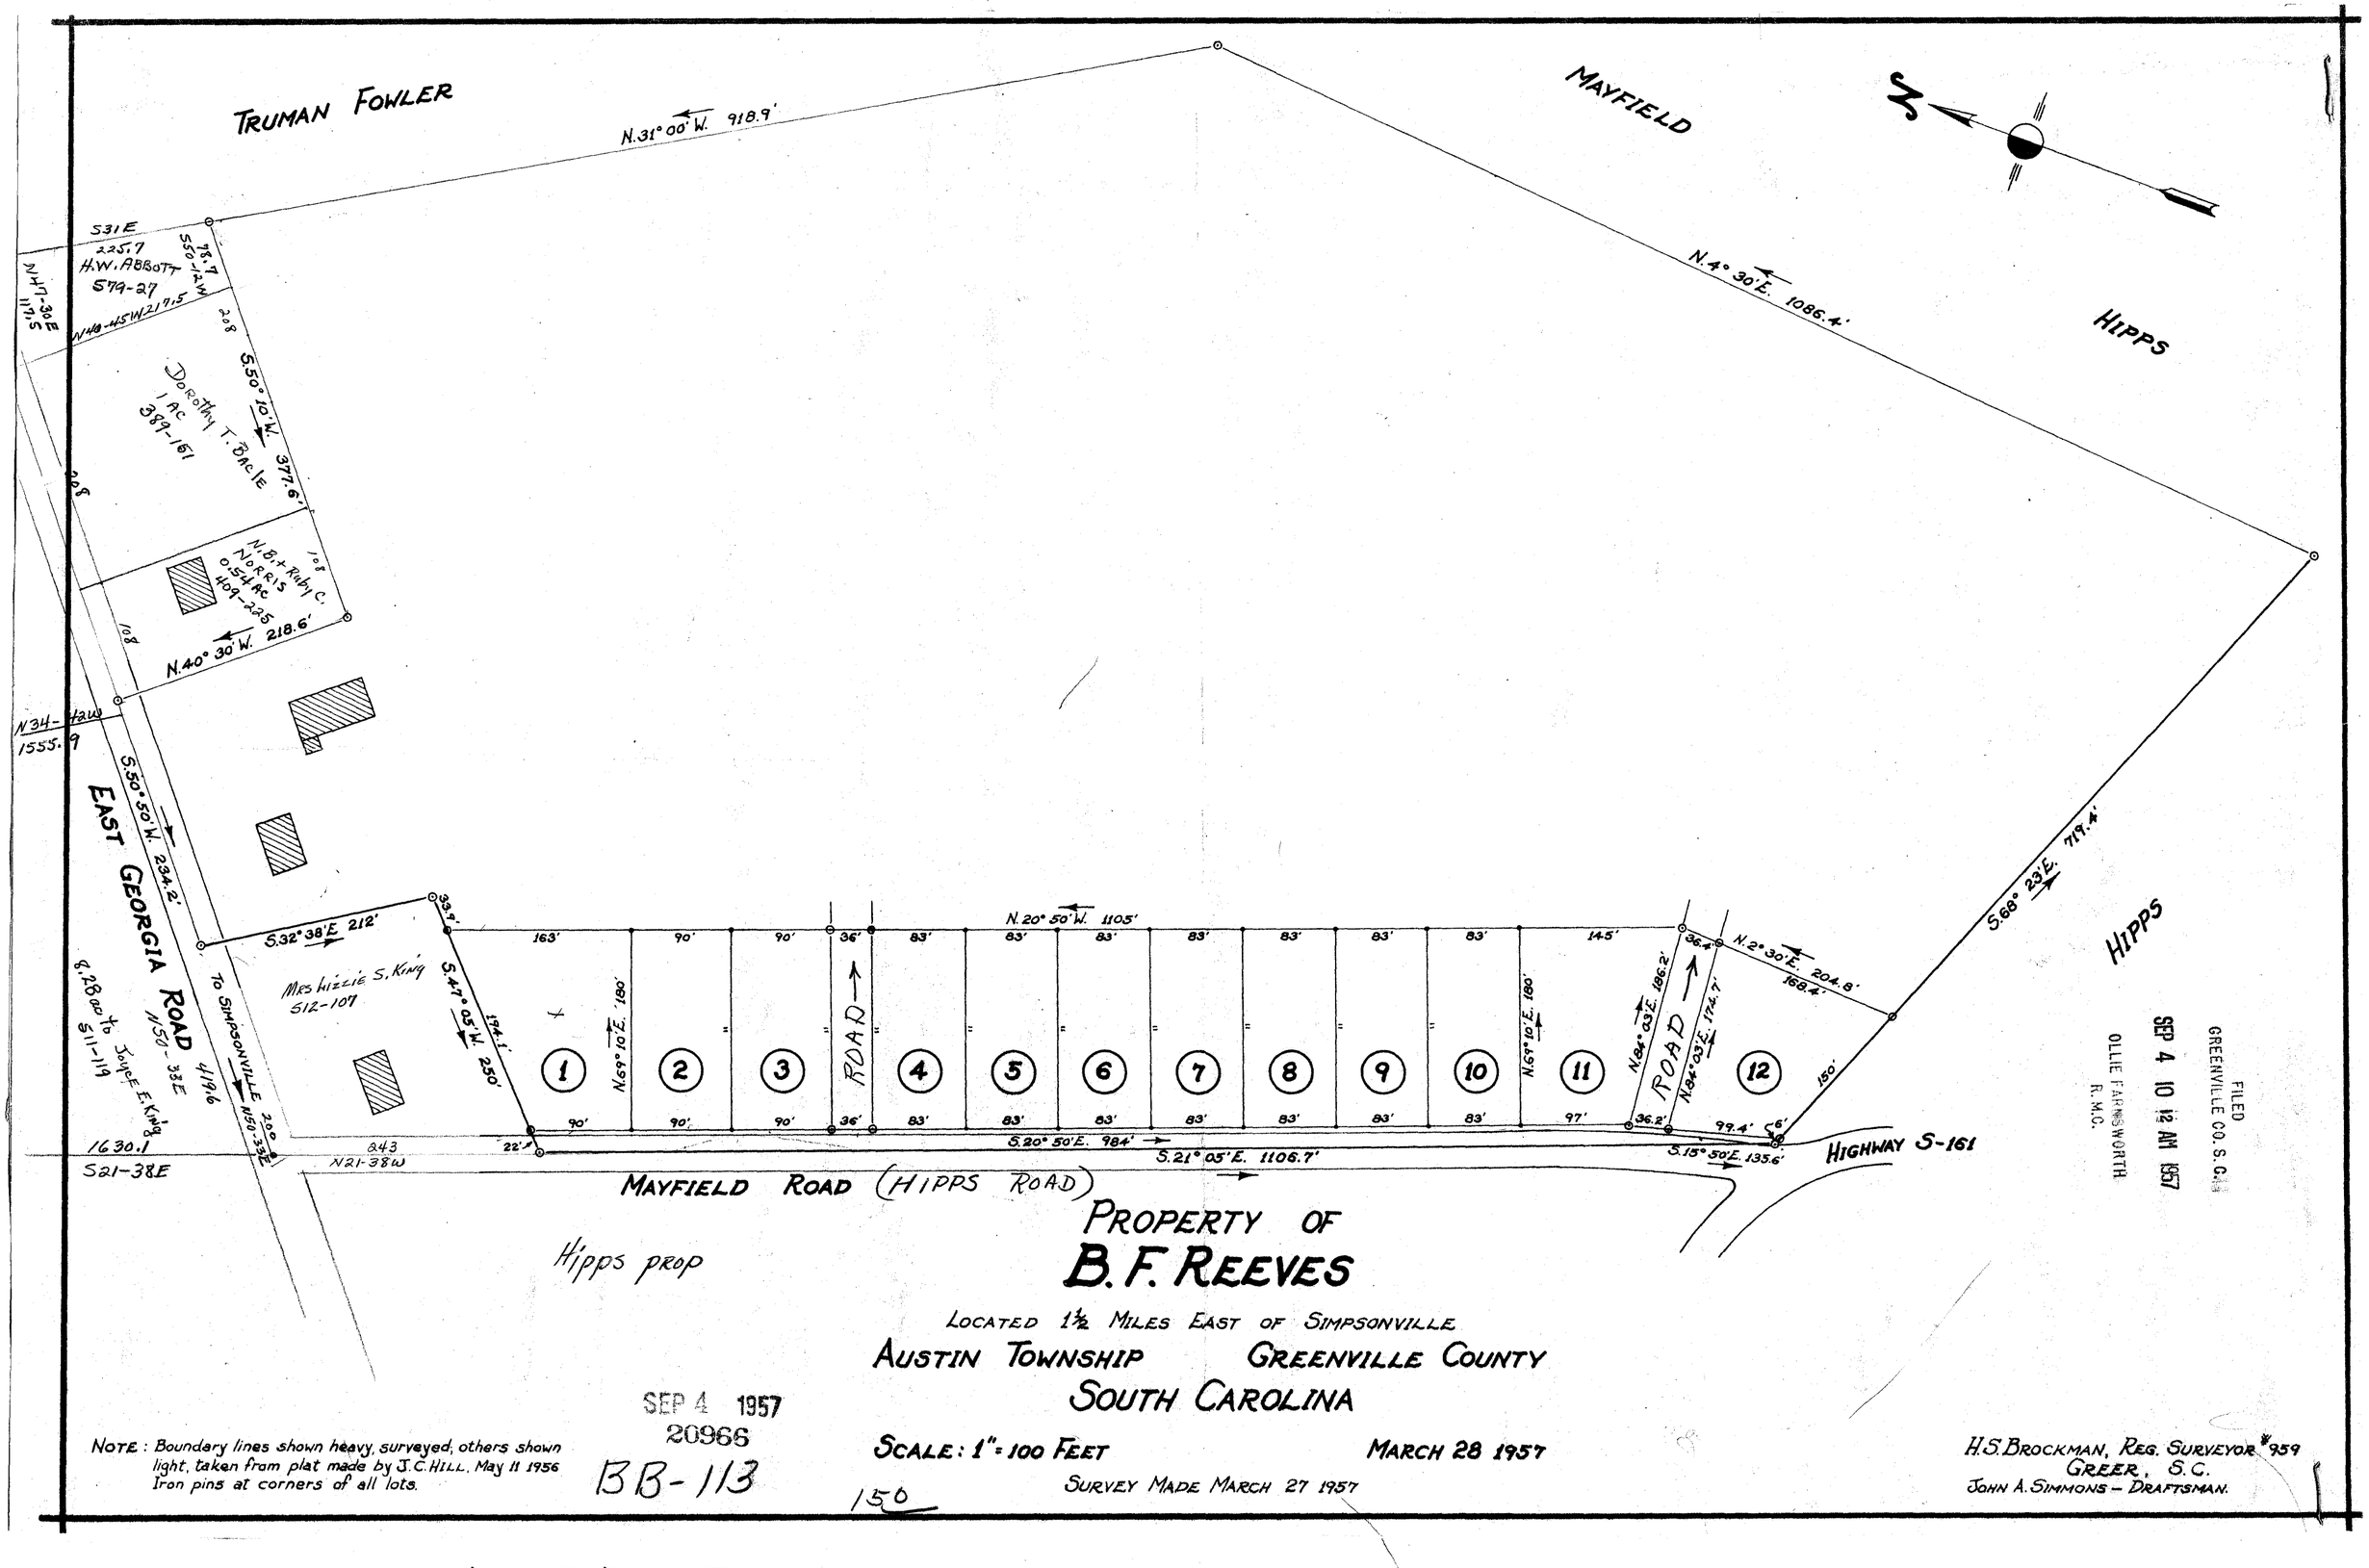

PROPERTY OF
B. F. REEVES

LOCATED 1½ MILES EAST OF SIMPSONVILLE

AUSTIN TOWNSHIP GREENVILLE COUNTY

SOUTH CAROLINA

SCALE: 1" = 100 FEET

MARCH 28 1957

SURVEY MADE MARCH 27 1957

NOTE: Boundary lines shown heavy, surveyed; others shown light, taken from plat made by J.C. HILL, May 11 1956
Iron pins at corners of all lots.

SEP 4 1957
20966
BB-113

150

H.S. BROCKMAN, REG. SURVEYOR #959
GREER, S.C.
JOHN A. SIMMONS – DRAFTSMAN.

20966 Filed This 4 day of Sept 1957
and Recorded in Vol. BB Page 113 at ____ M.
Ollie Farnsworth
Register Mesne Conveyance Greenville County, S.C.

113