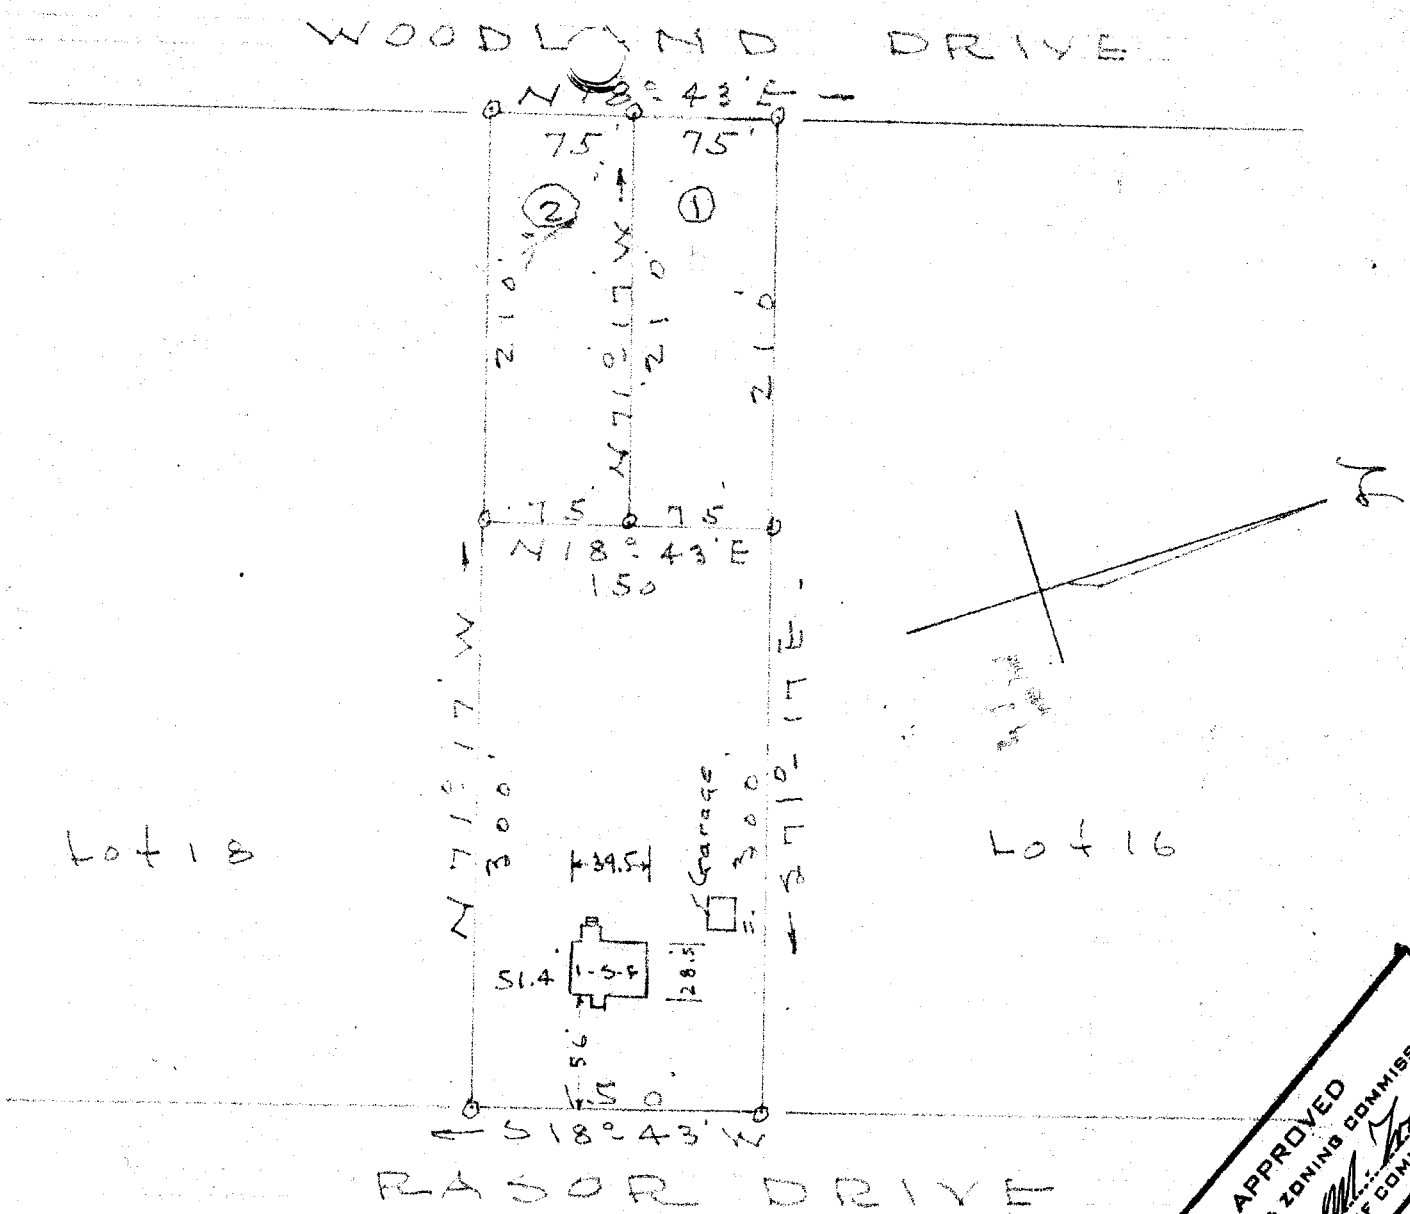

FINAL PLAN APPROVED
GREENVILLE CITY PLANNING & ZONING COMMISSION
DATE 9-23-52 BY Charles M. Ford
SECRETARY OF COMMISSION

PROPERTY OF
JAMES R. RODGERS
Lot 17 - Prop. of Union Central Life Ins. Co.
Near Greenville - S.C.
Scale 1" = 100' - June - 26 - 52

This is to certify that on the 26th. day of June, 1952. I surveyed the property shown on this plat, being known as lot No.17--Property of Union Central Life Insurance Co., recorded in Plat Book "I" at Pages 69-70, Office of R.M.C. for Greenville Co., South Carolina, and that the property lines, walls and buildings are as shown hereon; that the buildings located on said lot do not encroach or project on adjacent streets or property, and that no adjacent buildings, or walls, encroach or project on said premises.

21249

SEP 24 1952

"I"-69-70

Registered Land Surveyor.

#21249 Filed This 24 day of Sept. 1952
And Recorded in Vol. CC Page 157 at 2:40 P.M.
Ollie Hansworth
Register Mesne Conveyance Greenville County, S.C.