Plat Book - EE - Page 15A

MAR 24 1953

6651

FILED
GREENVILLE CO. S. C.
MAR 24 12 49 PM 1953
OLLIE FARNSWORTH
R.M.C.

#6651 Filed This 24 day of March 19 53
and Recorded in Vol. EE Page 15
Ollie Farnsworth
Register Mesne Conveyance Greenville County, S. C.

PROPERTY OF
JAMES CLIFFORD SMITH
Greenville County S.C
February 1953

This Plat Taken From The Following
Plat & Surveys
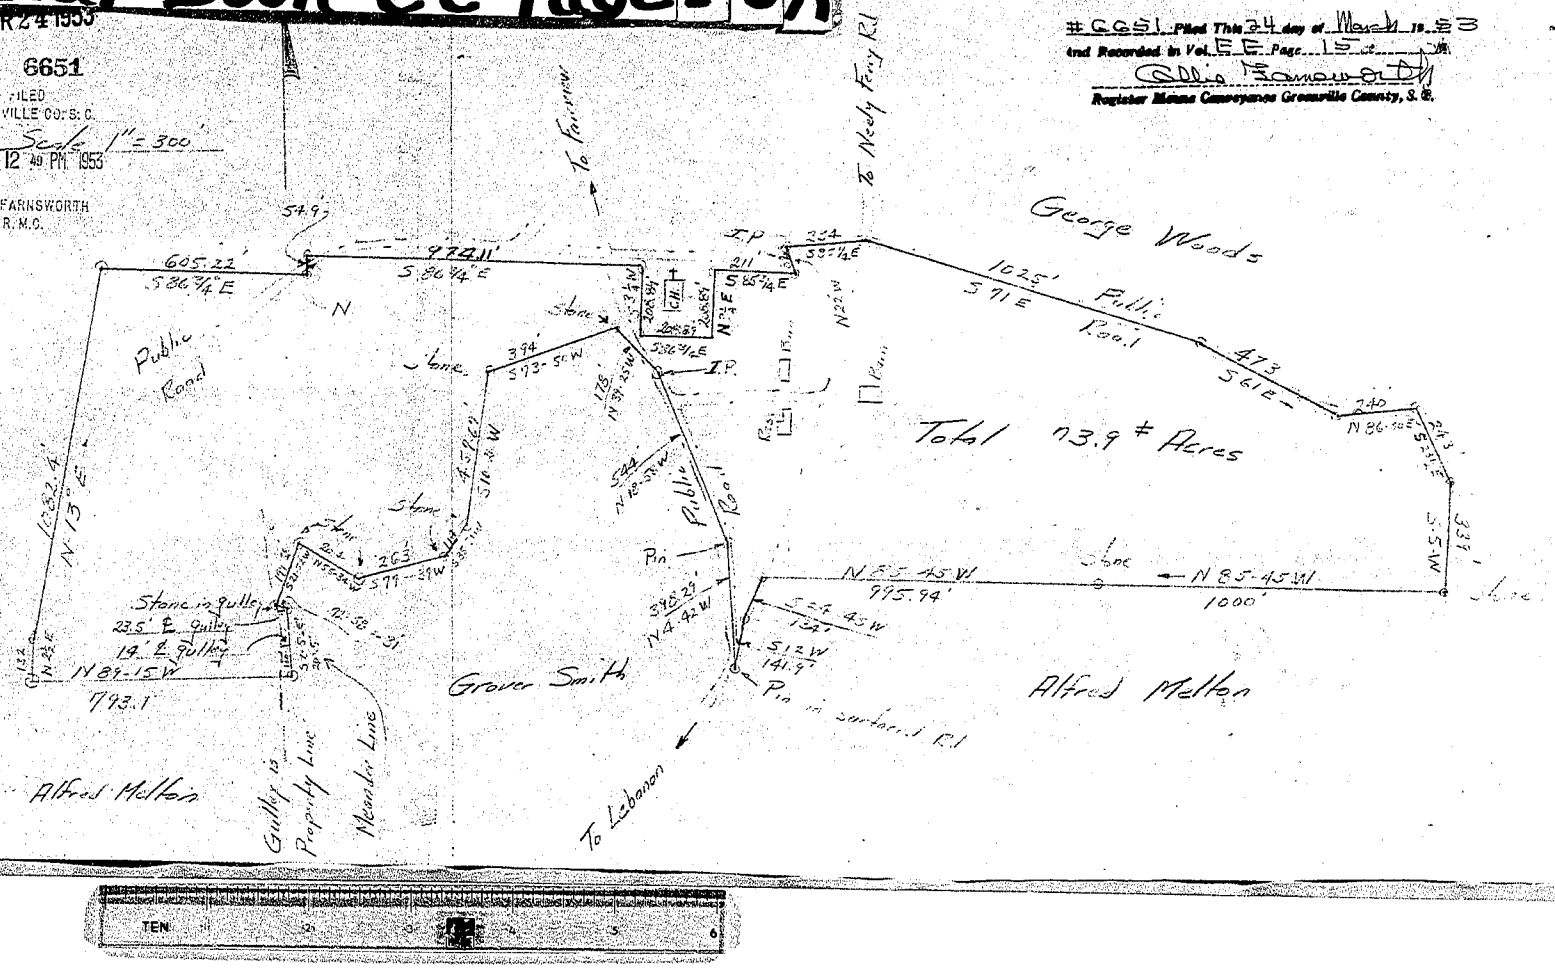
1. Tract 4 - Mary McKittrick - Surveyed 1883
2. 7.35 Acres this tract to R.V. Thompson - 1907
3. 2.20 Acres this tract to Thomas Tollison - 1908
4. 1 Acre this tract to Hillsid Baptist Church 1929
5. 22.35 Acres added to tract from
J.D. McKittrick Estate
6. 19.30 Acres this tract to Grover Smith - 1950