Plat Book EE Page 130

4.5 - 11C Pg 69

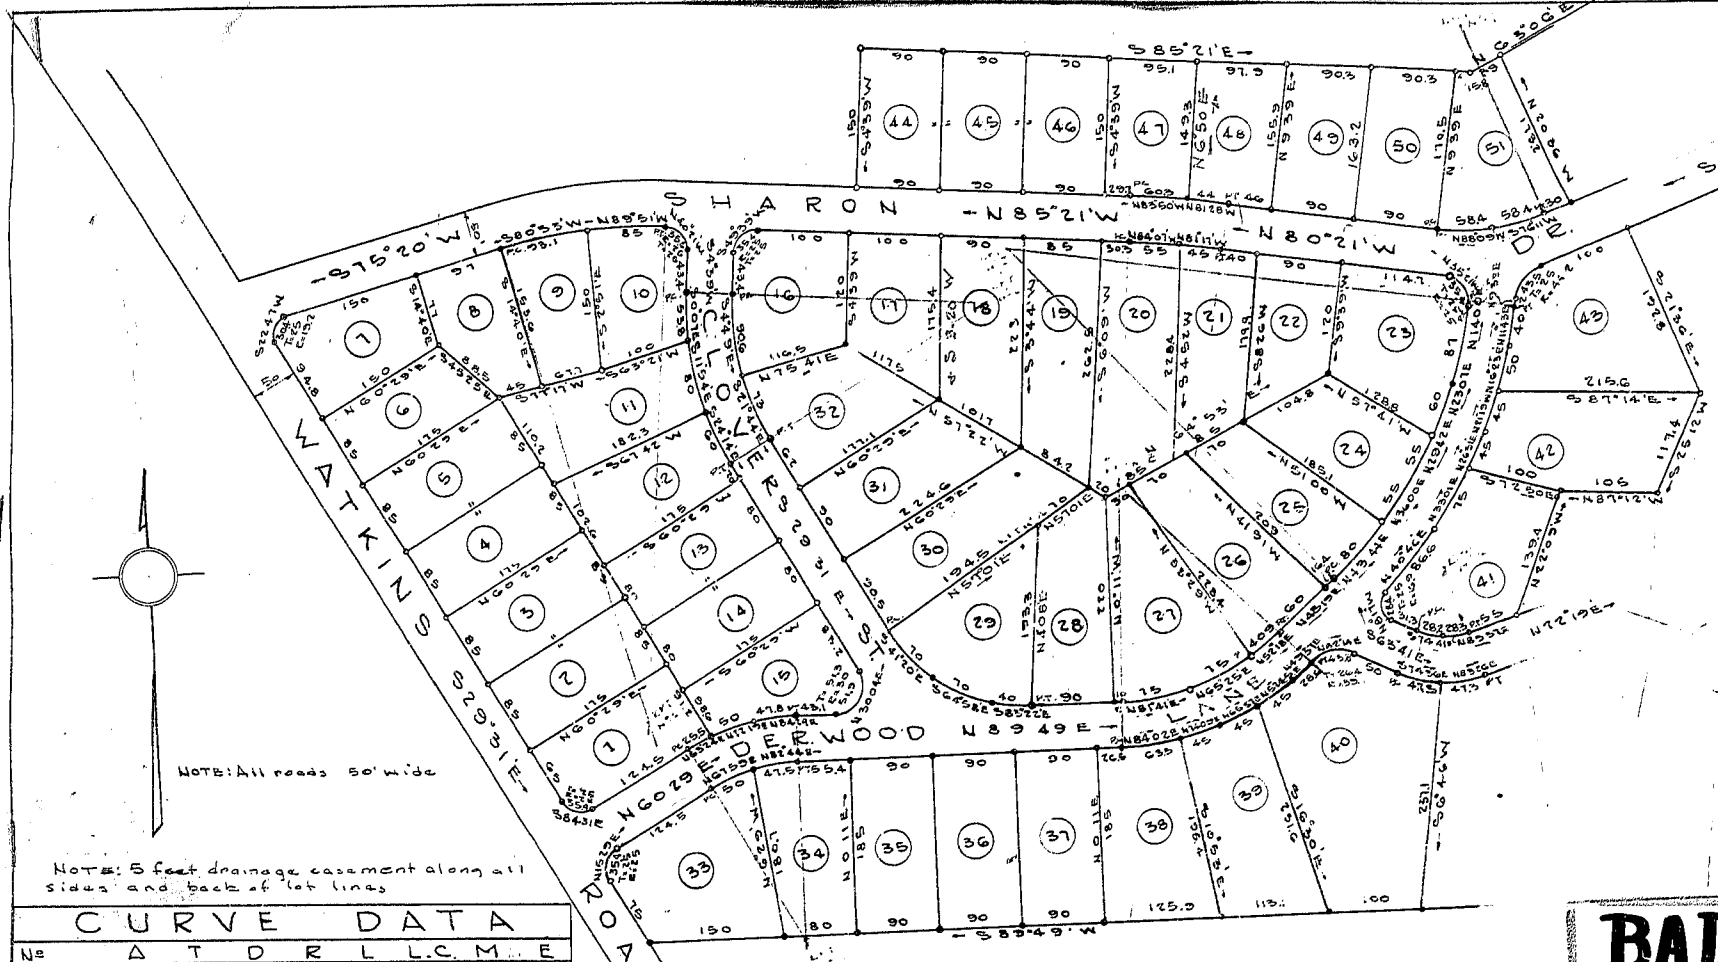

NOTE: 5 feet drainage easement along all sides and back of lot lines

CURVE DATA								
№	Δ	T	D	R	L	L.C.	M	E
No1 INSIDE	19°12'	90	10°16'8"	552.13	178.31	177.49	7.45	7.56
No1 OUTSIDE	"	"	"	"	"	"	"	"
No2 INSIDE	34°10'	84.03	20°80'8"	275.58	164.20	161.79	12.14	12.71
No2 OUTSIDE	34°10'	100.00	17°61'0"	325.38	194.02	191.17	14.36	15.02
No3 INSIDE	38°30'	175.00	11°43'4"	501.13	336.72	330.43	28.02	29.68
No3 OUTSIDE	38°30'	192.46	10°39'7"	551.13	370.30	363.39	30.82	32.64
No4	60°40'	100.00	35°52'8"	170.90	180.94	172.62	23.40	27.10
No5 INSIDE	29°20'	90.00	29°39'4"	191.04	97.80	96.74	6.22	6.42
No5 OUTSIDE	29°20'	65.09	25°77'2"	241.04	123.39	122.06	7.85	8.10
No6 INSIDE	44°00'	50.00	40°30'2"	123.75	95.05	92.72	9.01	9.72
No6 OUTSIDE	44°00'	79.80	71°69'5"	75.75	56.65	55.25	5.51	5.79
No7 INSIDE	31°15'	60.00	26°30'8"	214.84	117.00	115.51	7.75	8.25
No7 OUTSIDE	NONE							
No8 INSIDE	41°50'	100.00	21°70'9"	263.98	191.16	187.02	17.12	18.31
No8 OUTSIDE	41°50'	118.35	18°25'1"	313.98	227.28	222.34	20.36	21.78
No9 INSIDE	5°00'	50.0	5°00'5"	1145.31	99.94	99.92	1.09	1.09
No9 OUTSIDE	5°00'	52.18	4°78'4"	1195.31	104.30	104.27	1.13	1.14

Iron pins at all corners

DEVELOPED BY
LESLIE & SHAW
FIRST FEDERAL SAVINGS & LOAN BLDG
GREENVILLE, S.C.

BAD COPY

SHARON PARK
NEAR
GREENVILLE, S.C.

SCALE: 1" = 100' APRIL 1955

EE-130 MAY 15 1956 12514

FILED
GREENVILLE CO. S. C.
MAY 15 2 28 PM 1956
OLLIE FARNSWORTH
R.M.C.

This is to certify that this is a true and correct copy of plat Original Plat Recorded Book EE page 129.
Renew Craig
Ruth Gosnell

C. C. JONES & ASSOCIATES
ENGINEERS
GREENVILLE, S.C.

12514 Filed This 15 day of May 1956
And Recorded EE Page 130 at 2
Ollie Farnsworth
Register Mesne Conveyance Greenville County, S.C.