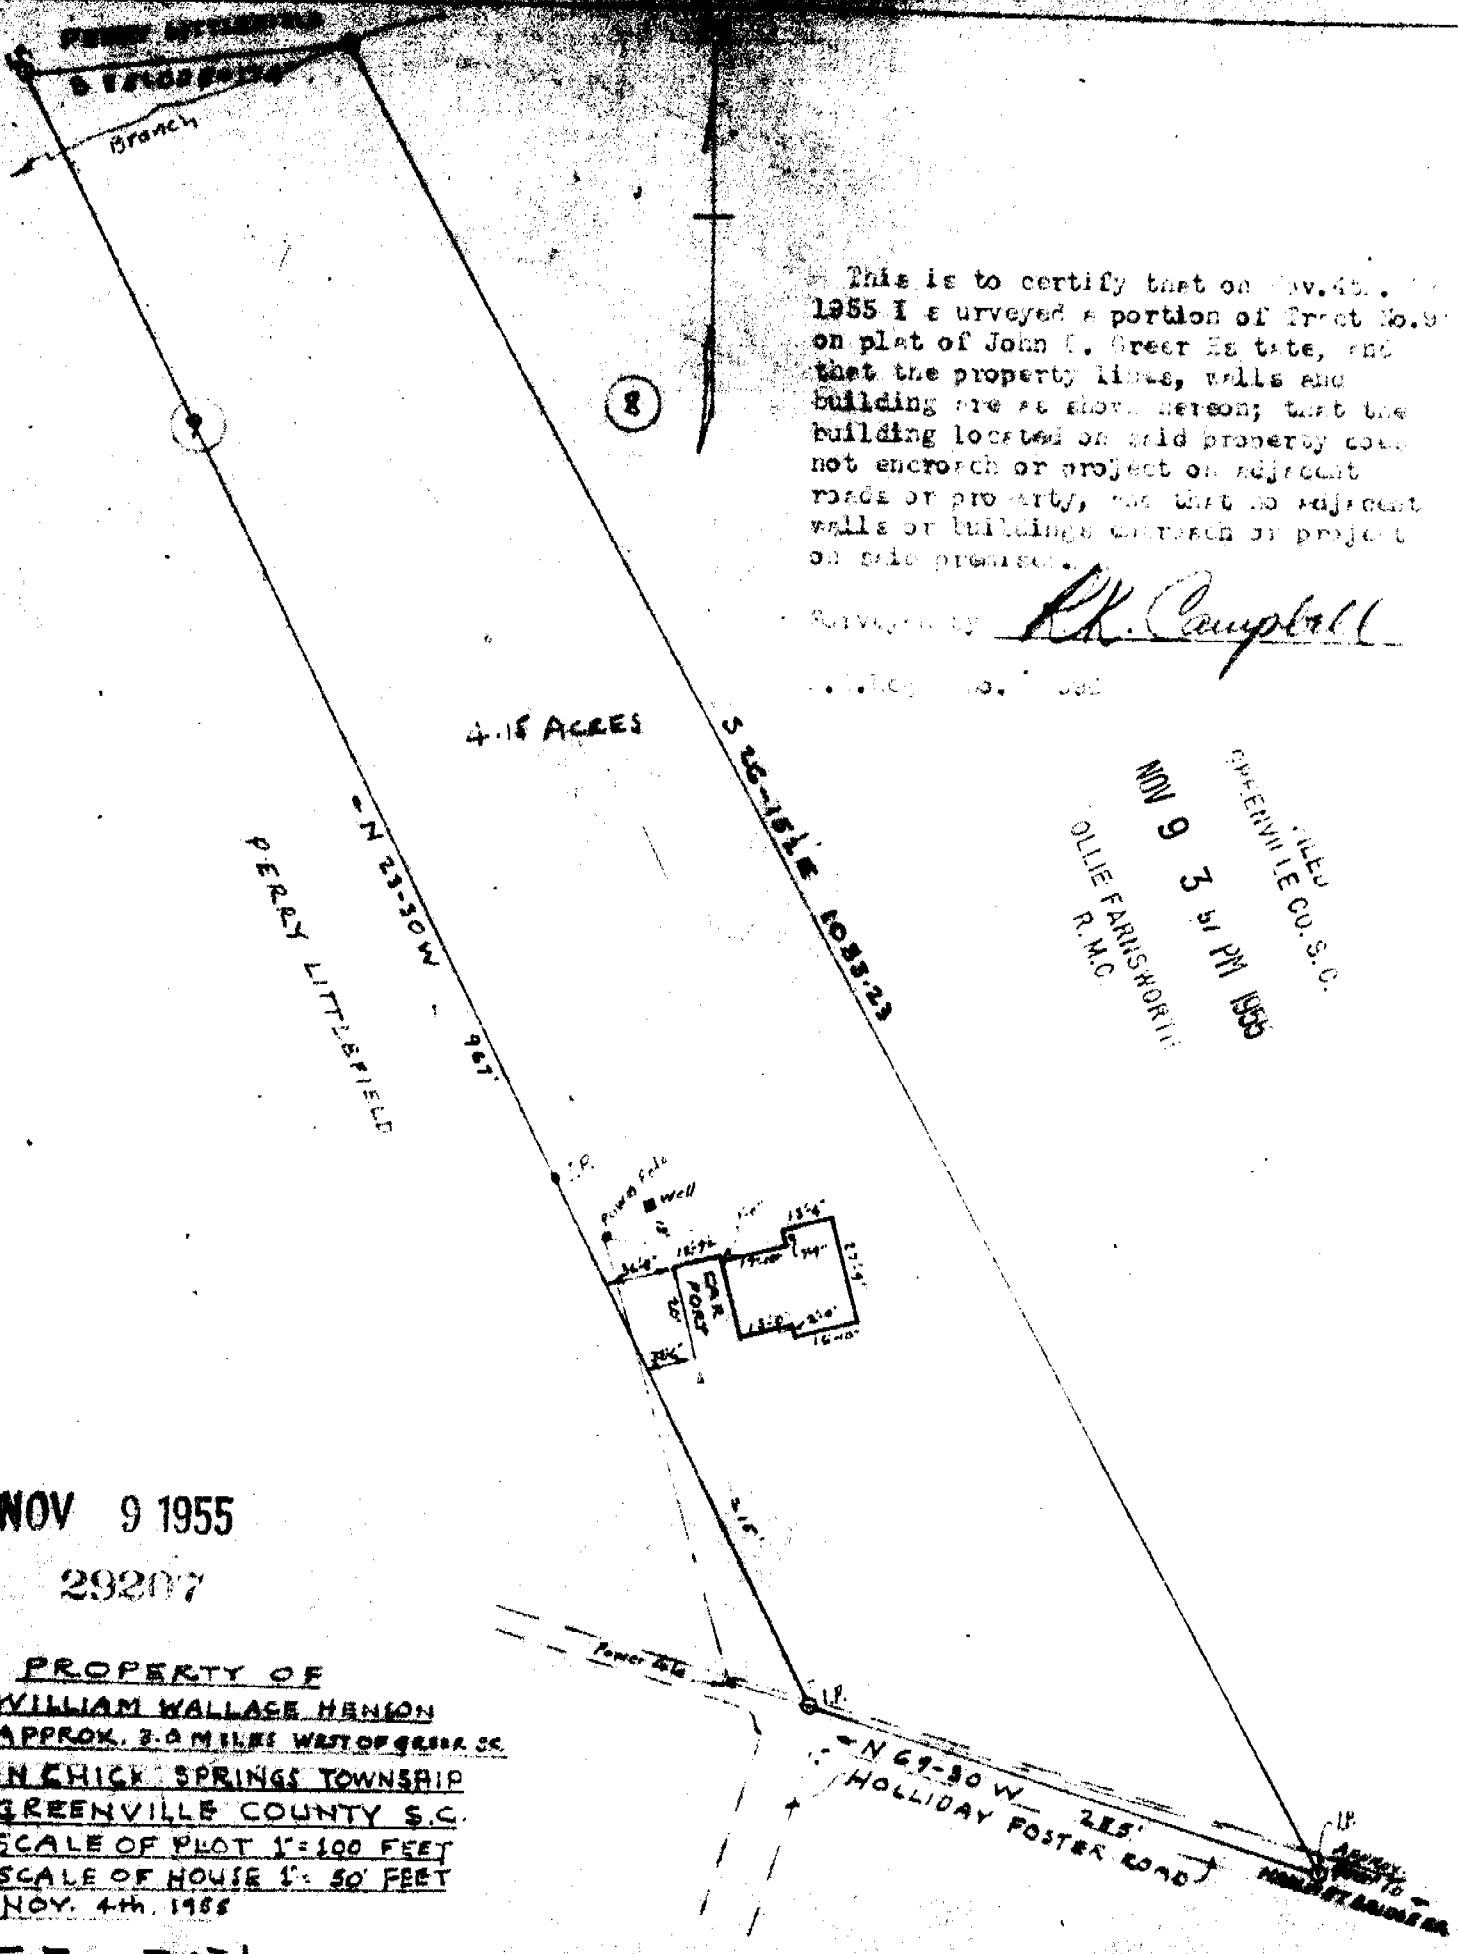

This is to certify that on Nov. 4th. 1955 I surveyed a portion of Tract No. 9 on plat of John T. Greer Estate, and that the property lines, walls and building are as shown hereon; that the building located on said property does not encroach or project on adjacent roads or property, nor that no adjacent walls or buildings encroach or project on said premises.

Surveyed by R.K. Campbell

Reg. No. [illegible]

FILED
GREENVILLE CO. S. C.
NOV 9 3 51 PM 1955
OLLIE FARNSWORTH
R.M.C.

NOV 9 1955

29207

PROPERTY OF
WILLIAM WALLACE HENSON
APPROX. 3.0 MILES WEST OF GREER SC.
IN CHICK SPRINGS TOWNSHIP
GREENVILLE COUNTY S.C.
SCALE OF PLOT 1" = 100 FEET
SCALE OF HOUSE 1" = 50' FEET
NOV. 4th. 1955

FF-351

Recorded November 9th. 1955 at 3:51 P. M.
#29207