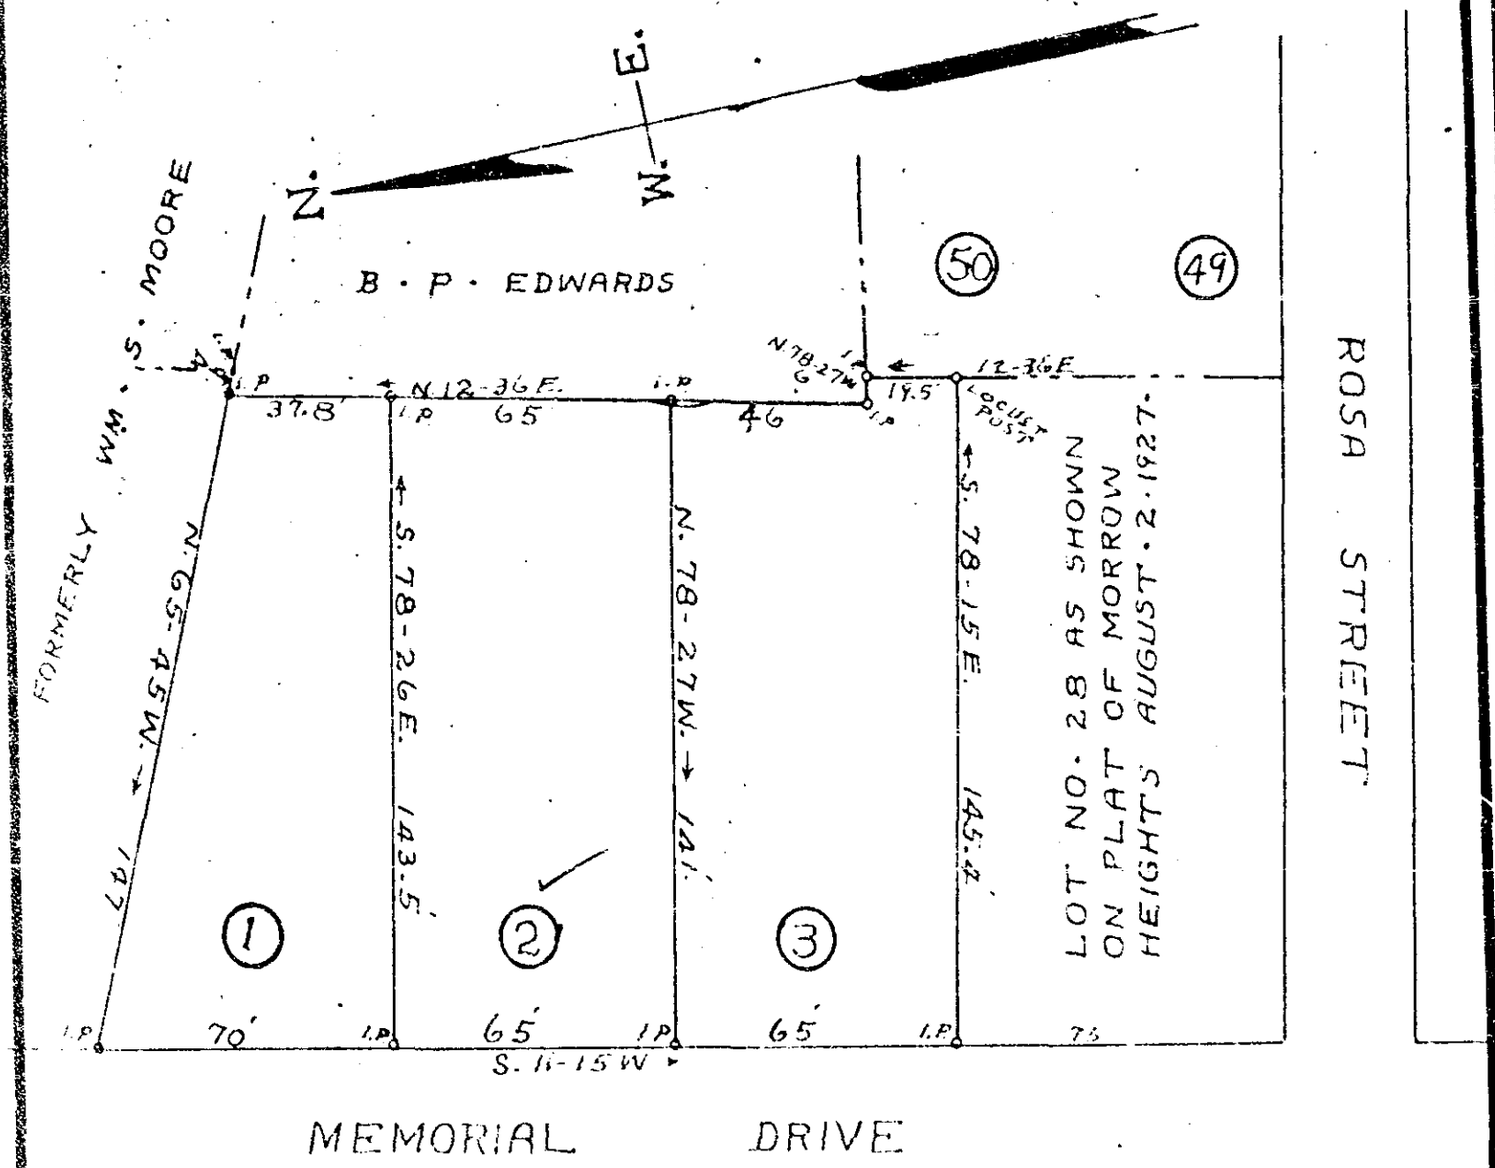

PROPERTY OF

G · H · WATERS, ~~JR.~~ & Co., INC.

BEING A RE-SUBDIVISION OF LOTS NOS. 30, 32, 34 AND 35 AS SHOWN ON PLAT OF MORROW HEIGHTS. 8. 2. 1927.

LOCATED IN GREER

CHICK SPRINGS · TOWNSHIP · GREENVILLE · COUNTY ·

SOUTH · CAROLINA ·

SCALE: 1" = 40 · FEET · SEPTEMBER · 28 · 1956 ·

SURVEYED JULY · 25 · 1956 ·

NOV 21 1956

H. S. BROCKMAN, REG. SURVEYOR ·
GREER, S. C. — NO. 959 ·

Recorded November 21st. 1956 at 2:39 P. M. #29135