Plat Book-GG-Page 11

FILED
GREENVILLE CO. S.C.
MAY 21 12 29 PM 1953
BLUE FARNSWORTH
R.M.C.

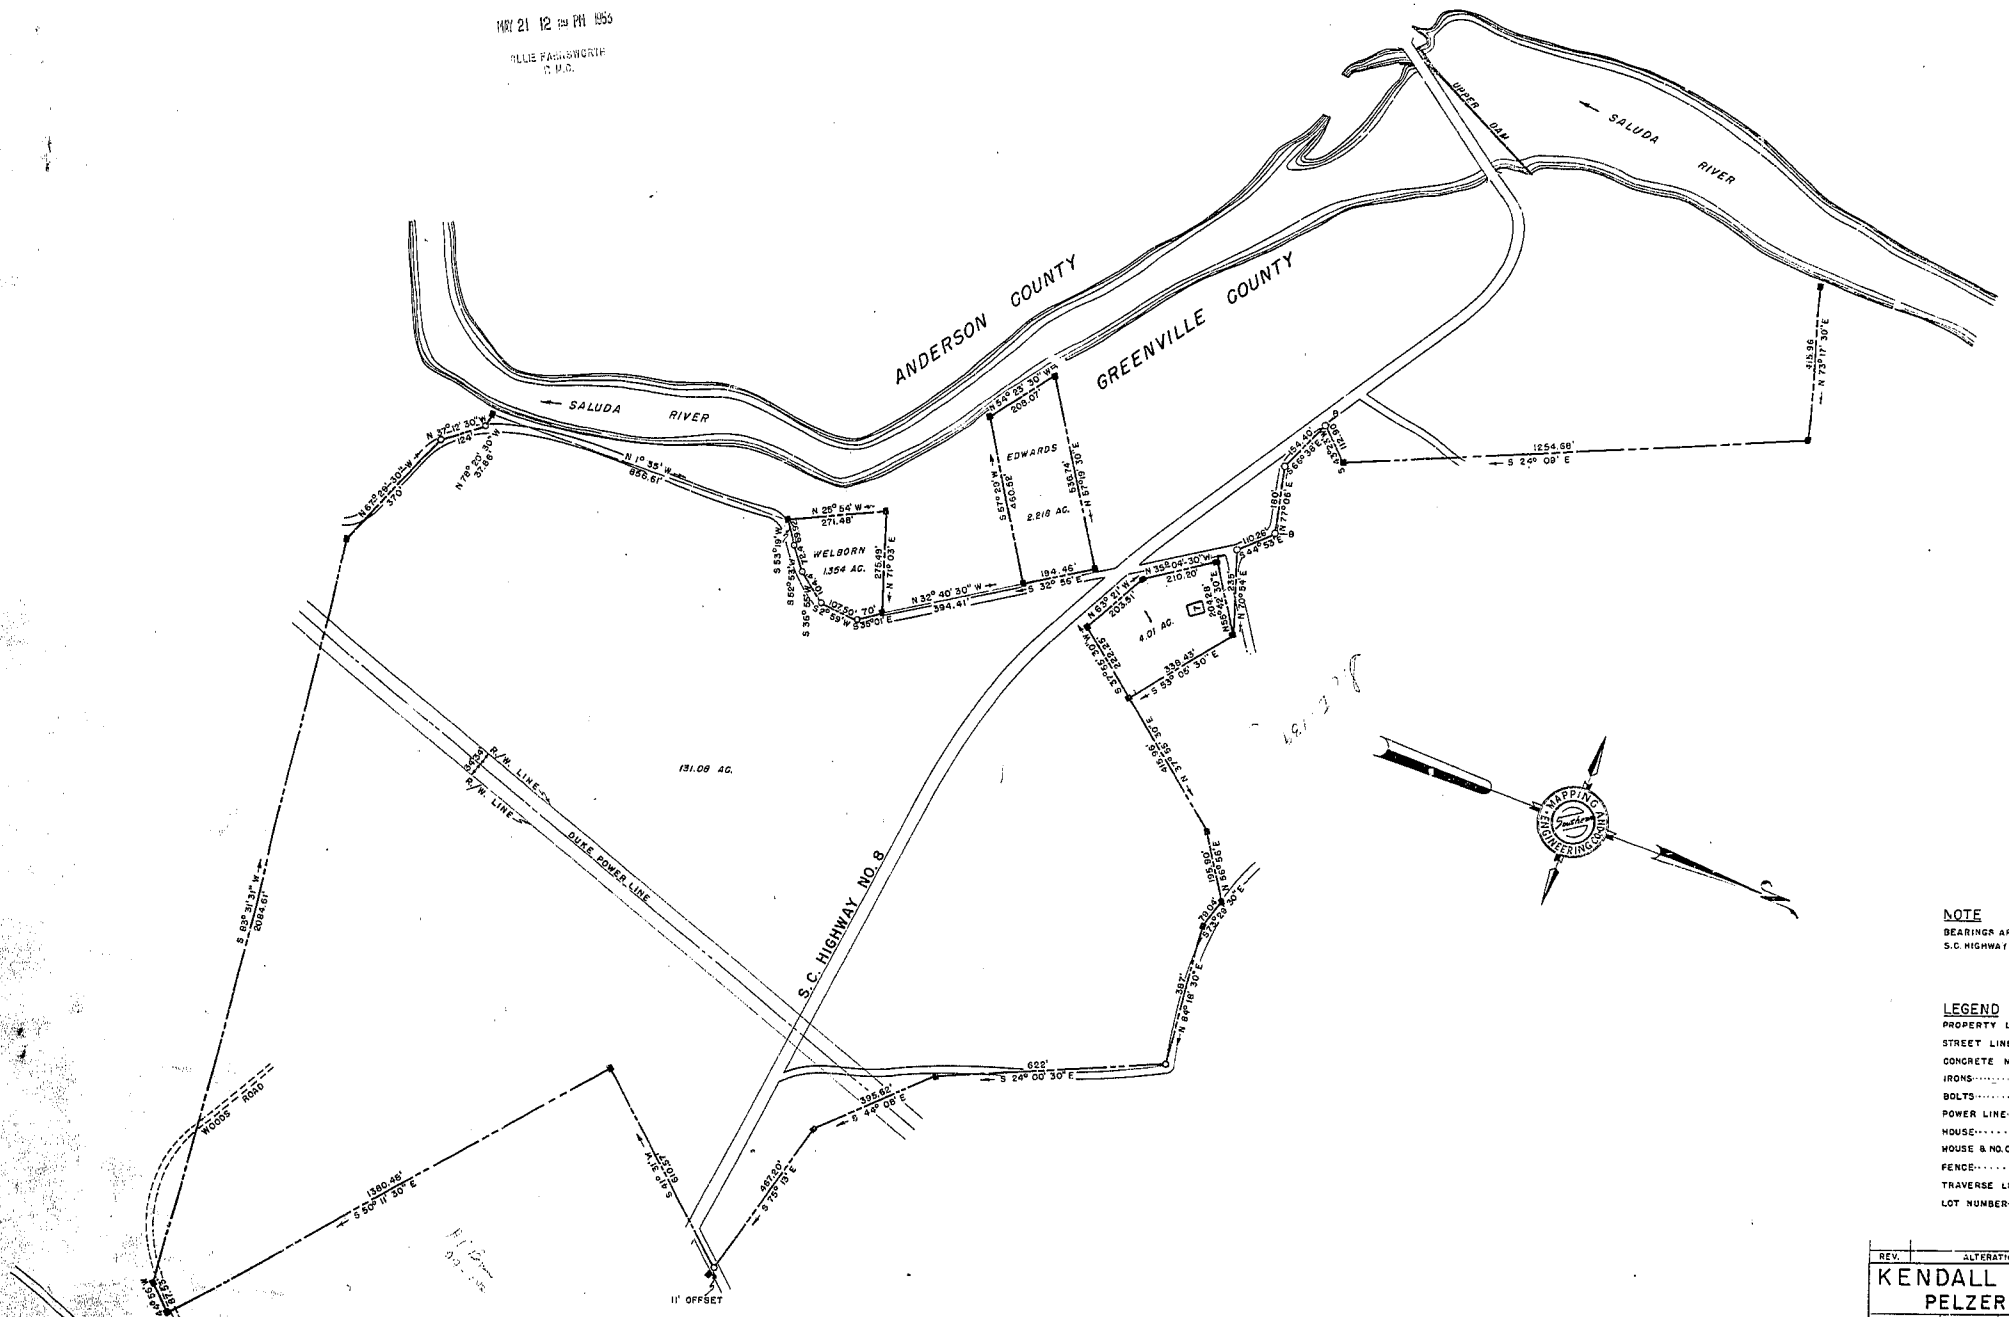

I, JAMES R. HOLLOWELL, ENGINEER AND MAKER OF THIS PLAT, HEREBY CERTIFY THAT IT IS A CORRECT REPRESENTATION OF THE LAND SURVEYED James R. Hollowell
SOUTH CAROLINA REGISTRATION NO. 1088

REV.	ALTERATION	DRAWN	APPROVED

KENDALL MILLS — CHARLOTTE NORTH CAROLINA
PELZER MILLS — PELZER SOUTH CAROLINA

SCALE	DATE	DRAWN	CHECKED	POCKET	FOLDER
1" = 200'	MAY 19, 1953	P.R.G.	M.G.K.		

PROPERTY PLAN P.V.C.P. '47

SURVEYED BY
SOUTHERN MAPPING & ENGINEERING COMPANY
GREENSBORO, NORTH CAROLINA