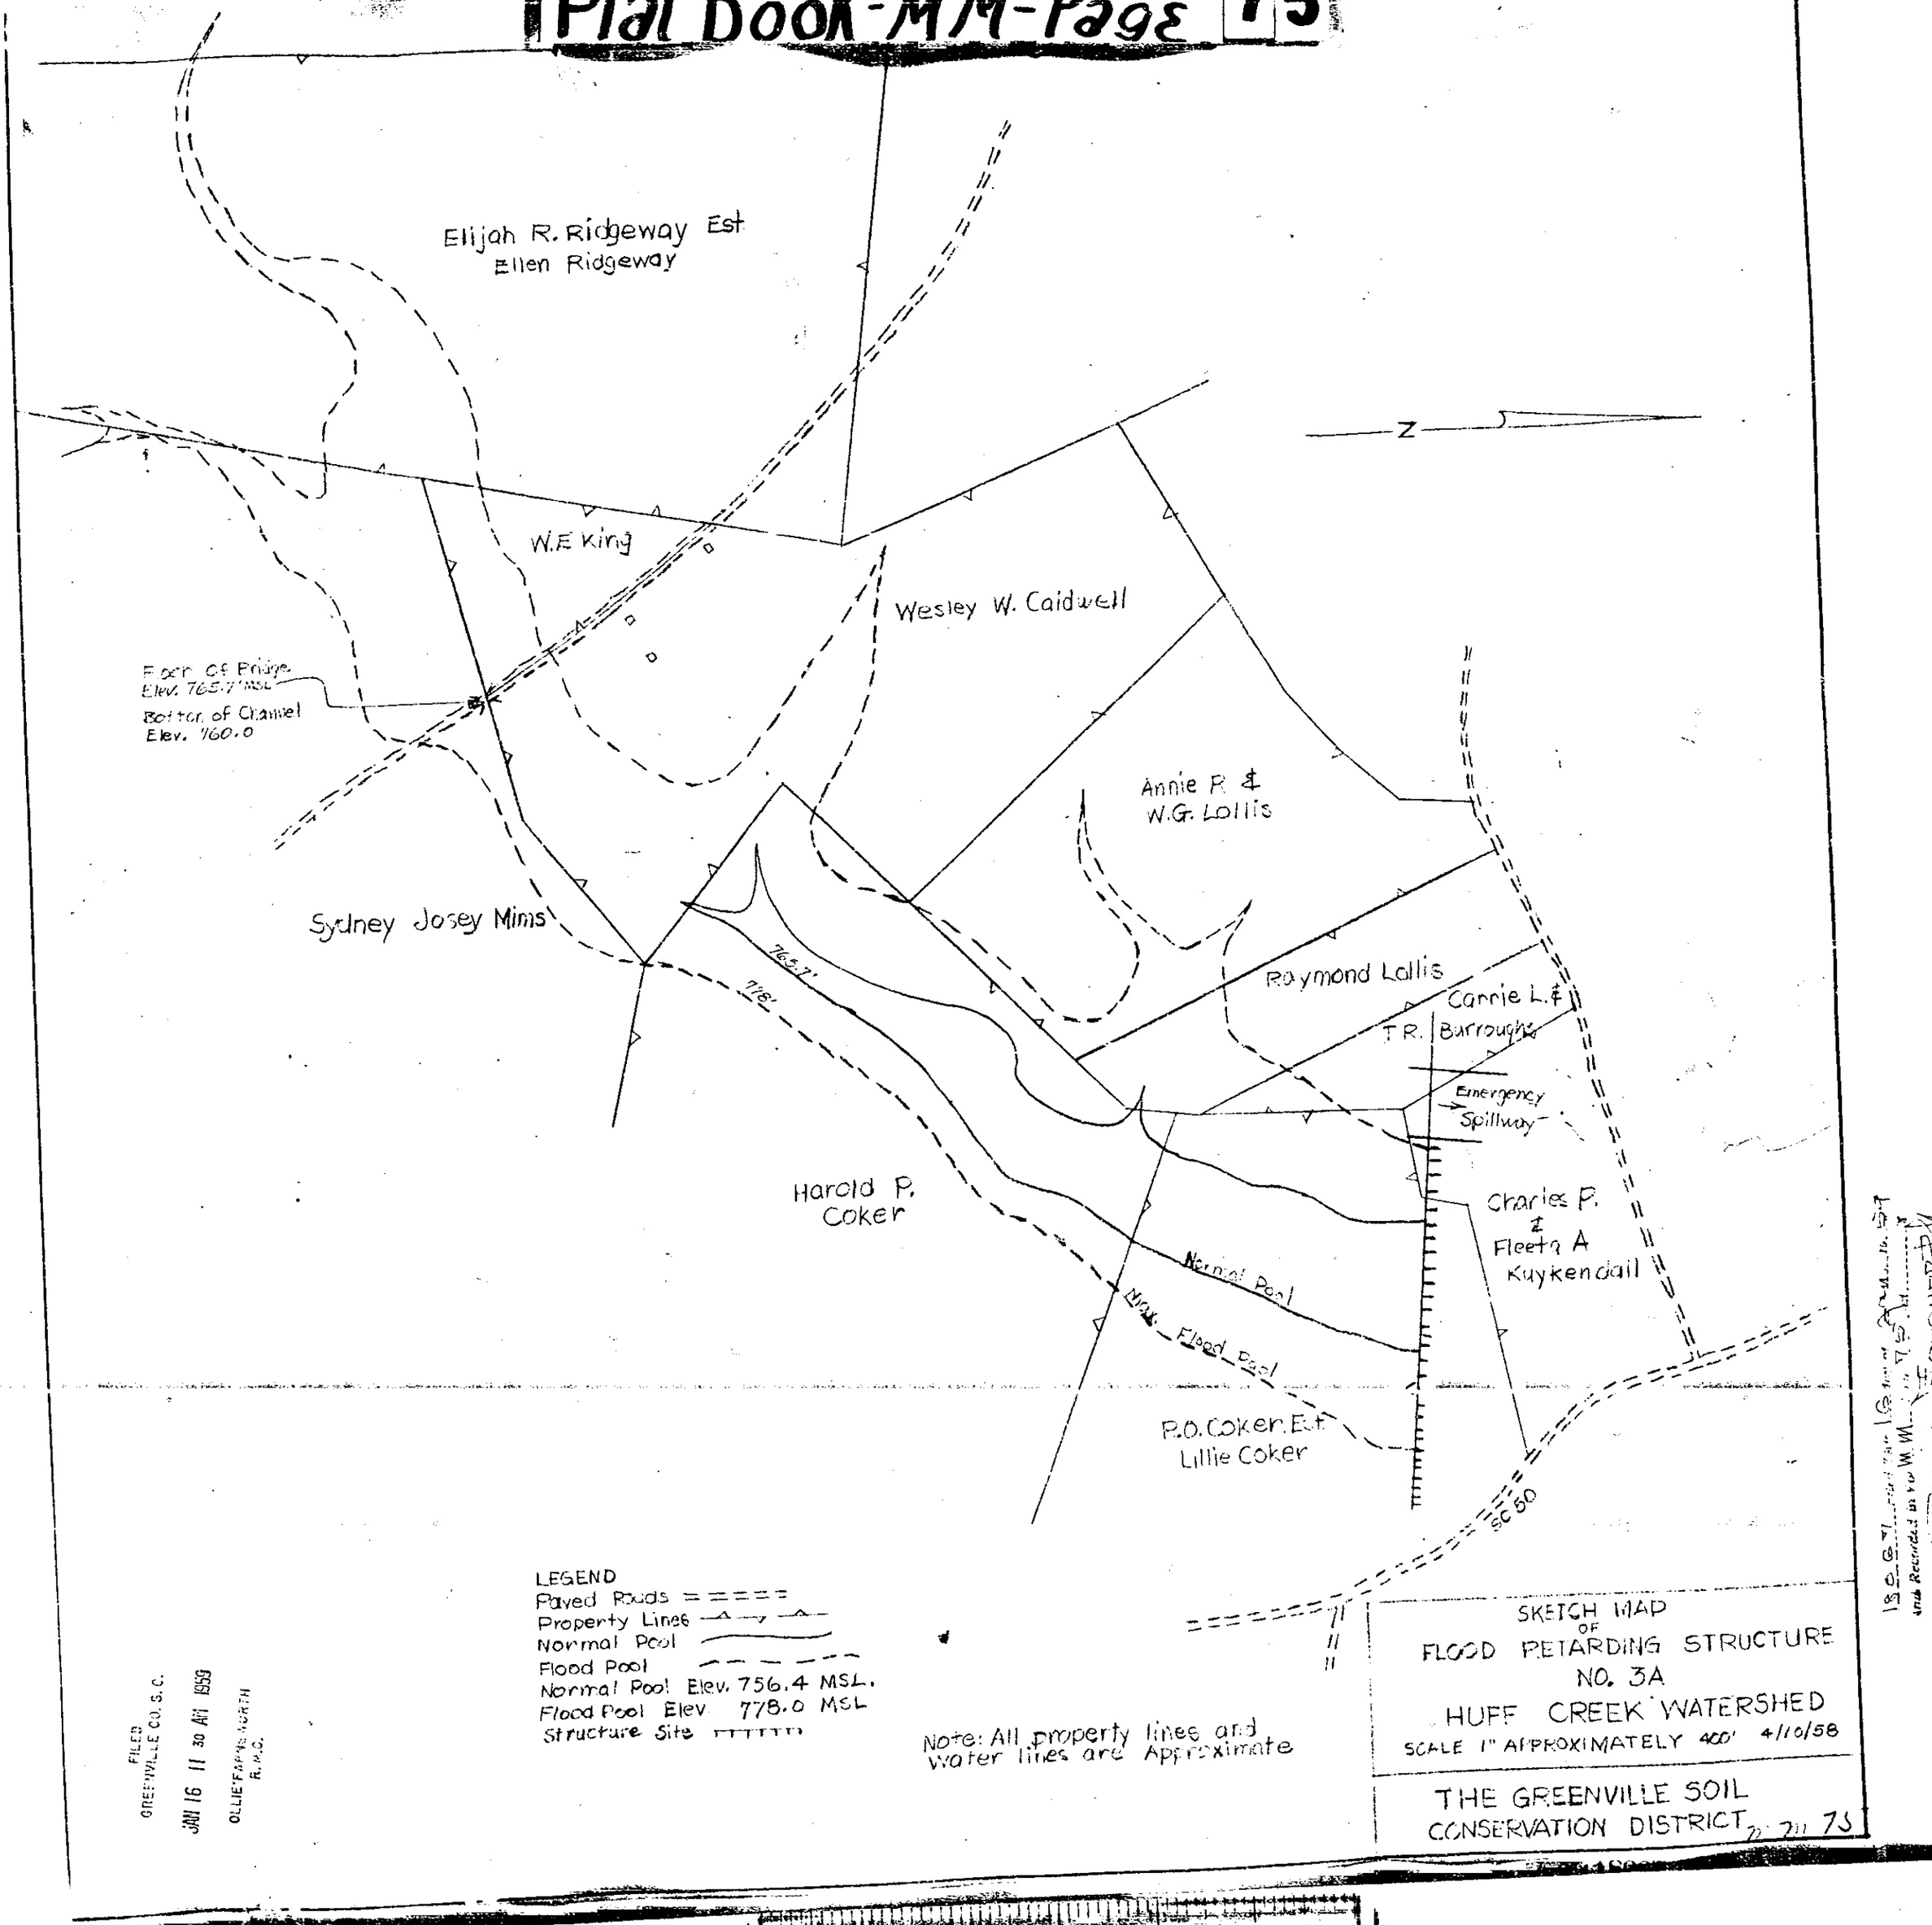
Elijah R. Ridgeway Est
Ellen Ridgeway
W.E King
Wesley W. Caldwell
Floor of Bridge
Elev. 765.7' MSL
Bottom of Channel
Elev. 760.0
Annie R. &
W.G. Lollis
Sydney Josey Mims
765.7'
778'
Raymond Lollis
Carrie L. &
T.R. Burroughs
Emergency
Spillway
Harold P.
Coker
Charles P.
&
Fleeta A
Kuykendall
Normal Pool
Max. Flood Pool
P.O. Coker Est
Lillie Coker
SC 50
N
LEGEND
Paved Roads
Property Lines
Normal Pool
Flood Pool
Normal Pool Elev. 756.4 MSL.
Flood Pool Elev 778.0 MSL
Structure Site
Note: All property lines and water lines are Approximate
SKETCH MAP
OF
FLOOD RETARDING STRUCTURE
NO. 3A
HUFF CREEK WATERSHED
SCALE 1" APPROXIMATELY 400' 4/10/58
THE GREENVILLE SOIL
CONSERVATION DISTRICT
FILED
GREENVILLE CO. S.C.
JAN 16 11 30 AM 1959
OLLIE FARNS NORTH
R.M.C.
Register Mesne Conveyance Greenville County, S.C.