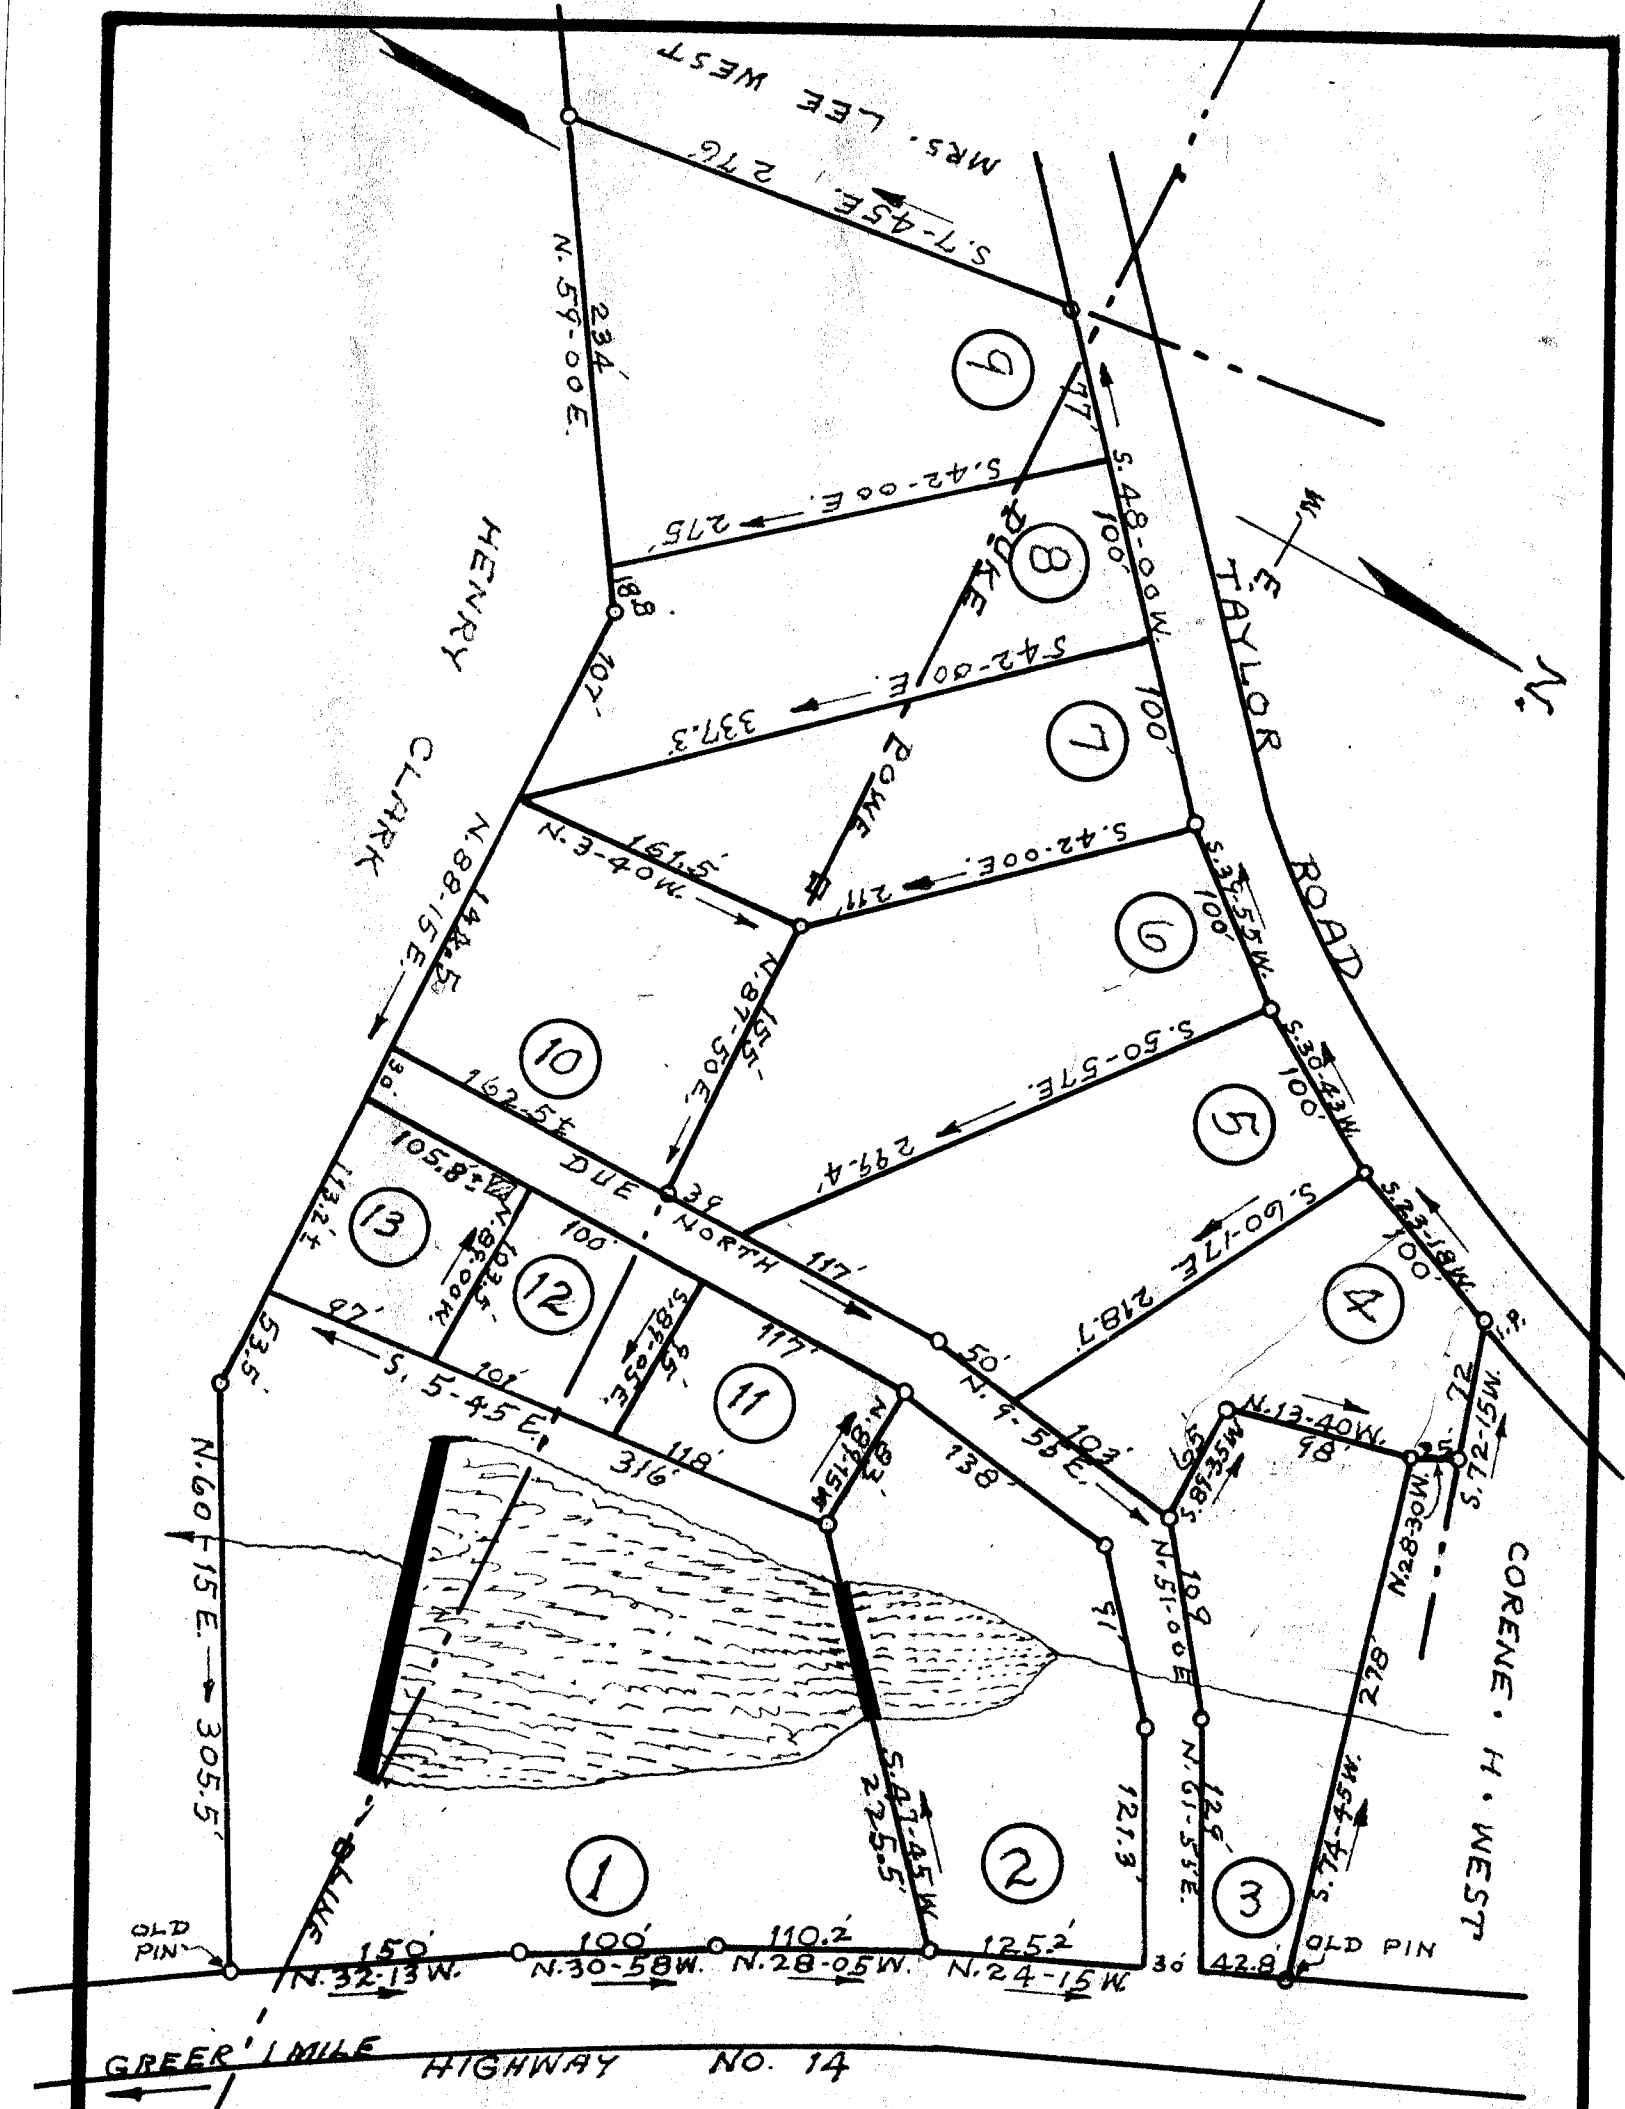

PROPERTY OF

SAM · G · BRUCE · ESTATE ·

LOCATED ONE MILE NORTH OF GREER

ONEAL TOWNSHIP GREENVILLE COUNTY.

SOUTH CAROLINA

SCALE: 1" = 100 FEET JULY 24 1957

SUBDIVIDED JULY 7 & 9-1957

H. S. BROCKMAN, REG. SURVEYOR, #959
GREER, S. C.

AUG 20 1957

19753

100

AUG 20 12 22 PM 1957
OLLIE FARNSWORTH
R.M.C.

GREENVILLE CO. S.C.

Filed This 20 day of Aug. 19 57
and Recorded in Vol. N.N. Page 139 at
Register Mesne Conveyance Greenville County, S. C.

MM-139