# Plat Book 00, Page 25

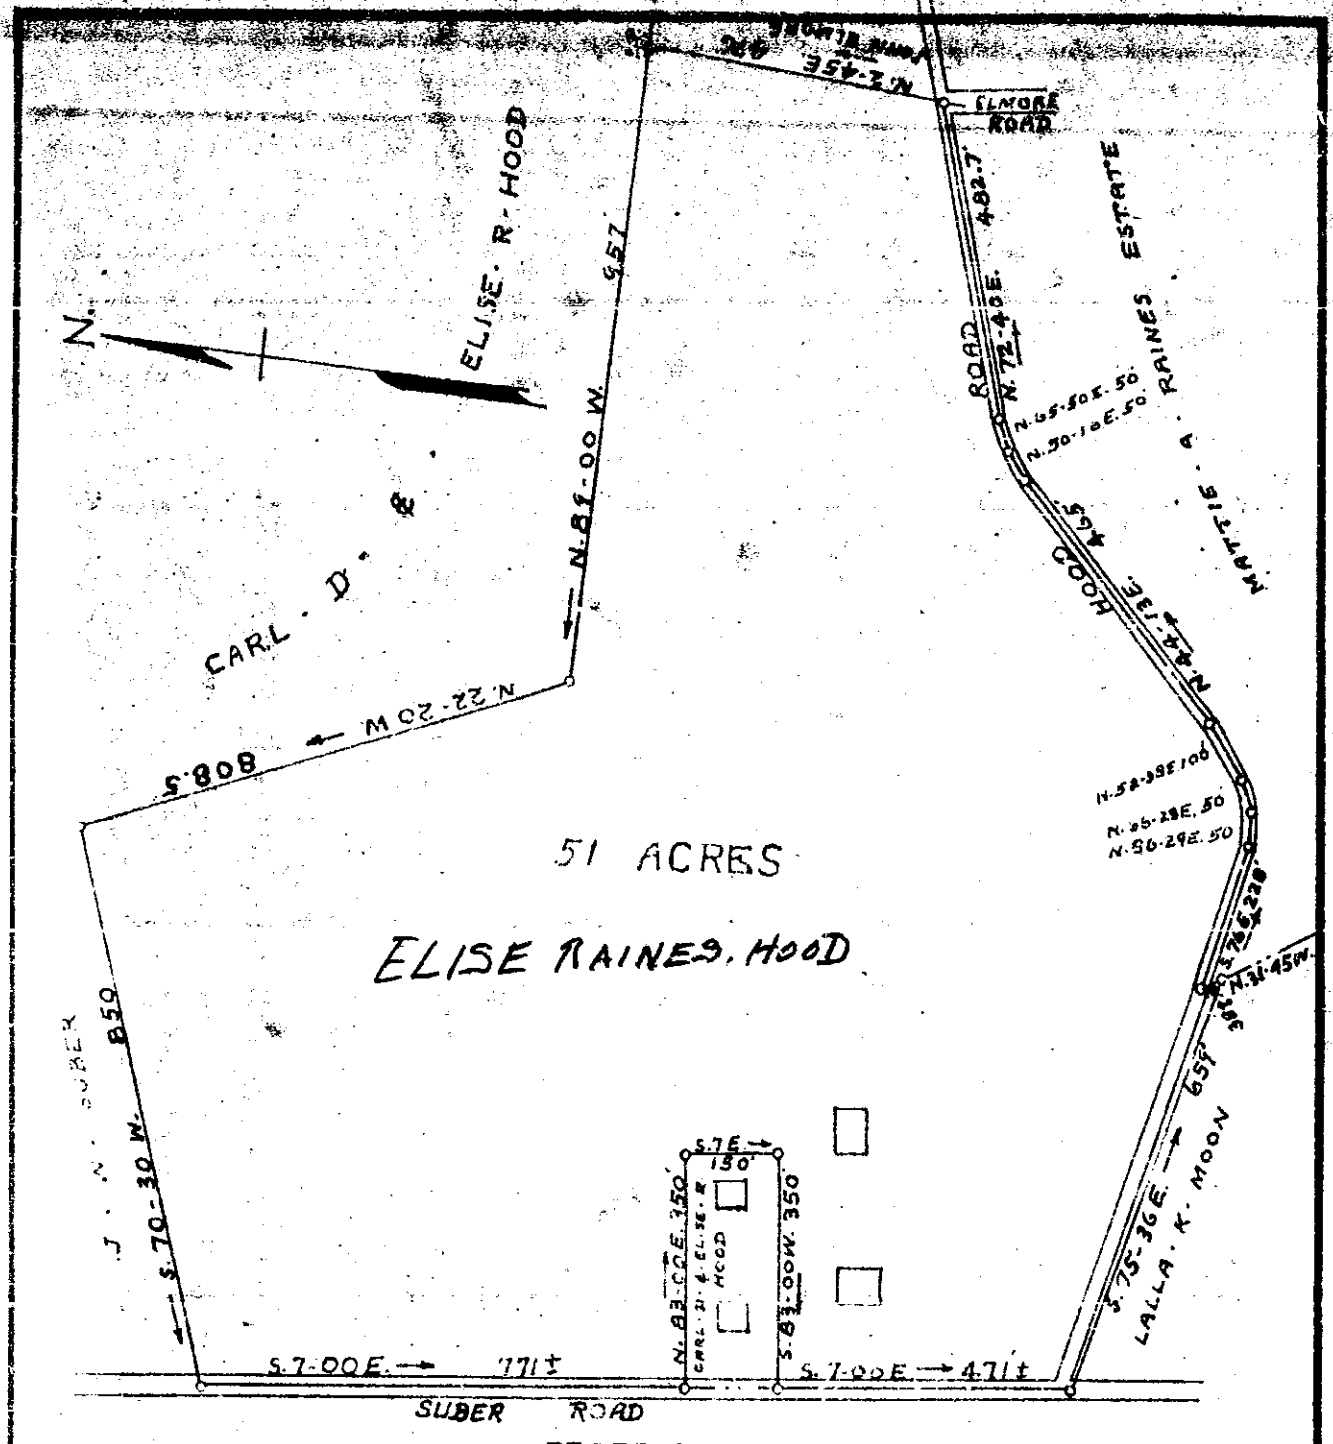


PROPERTY OF

## MATTIE · A · RAINES · ESTATE ·

PLAT NO · 2

LOCATED THREE MILES WEST OF GREER

CHICK SPRINGS TOWNSHIP GREENVILLE COUNTY

SOUTH CAROLINA

JUL 16 1957

16785

SCALE: 1" = 200 FEET MAY 21 · 1957

PLAT MADE FROM CALLS IN DEED RECORDED IN DEED BOOK 54 PAGE 30 AND 473 PAGE 82 AND FROM SURVEY OF HOOD ROAD APRIL · 24 · 1957.

H. S. BROCKMAN, REG SURVEYOR, N 457

GREER, S. C.

Recorded July 16th. 1957 at 1:27 P. M. #16785