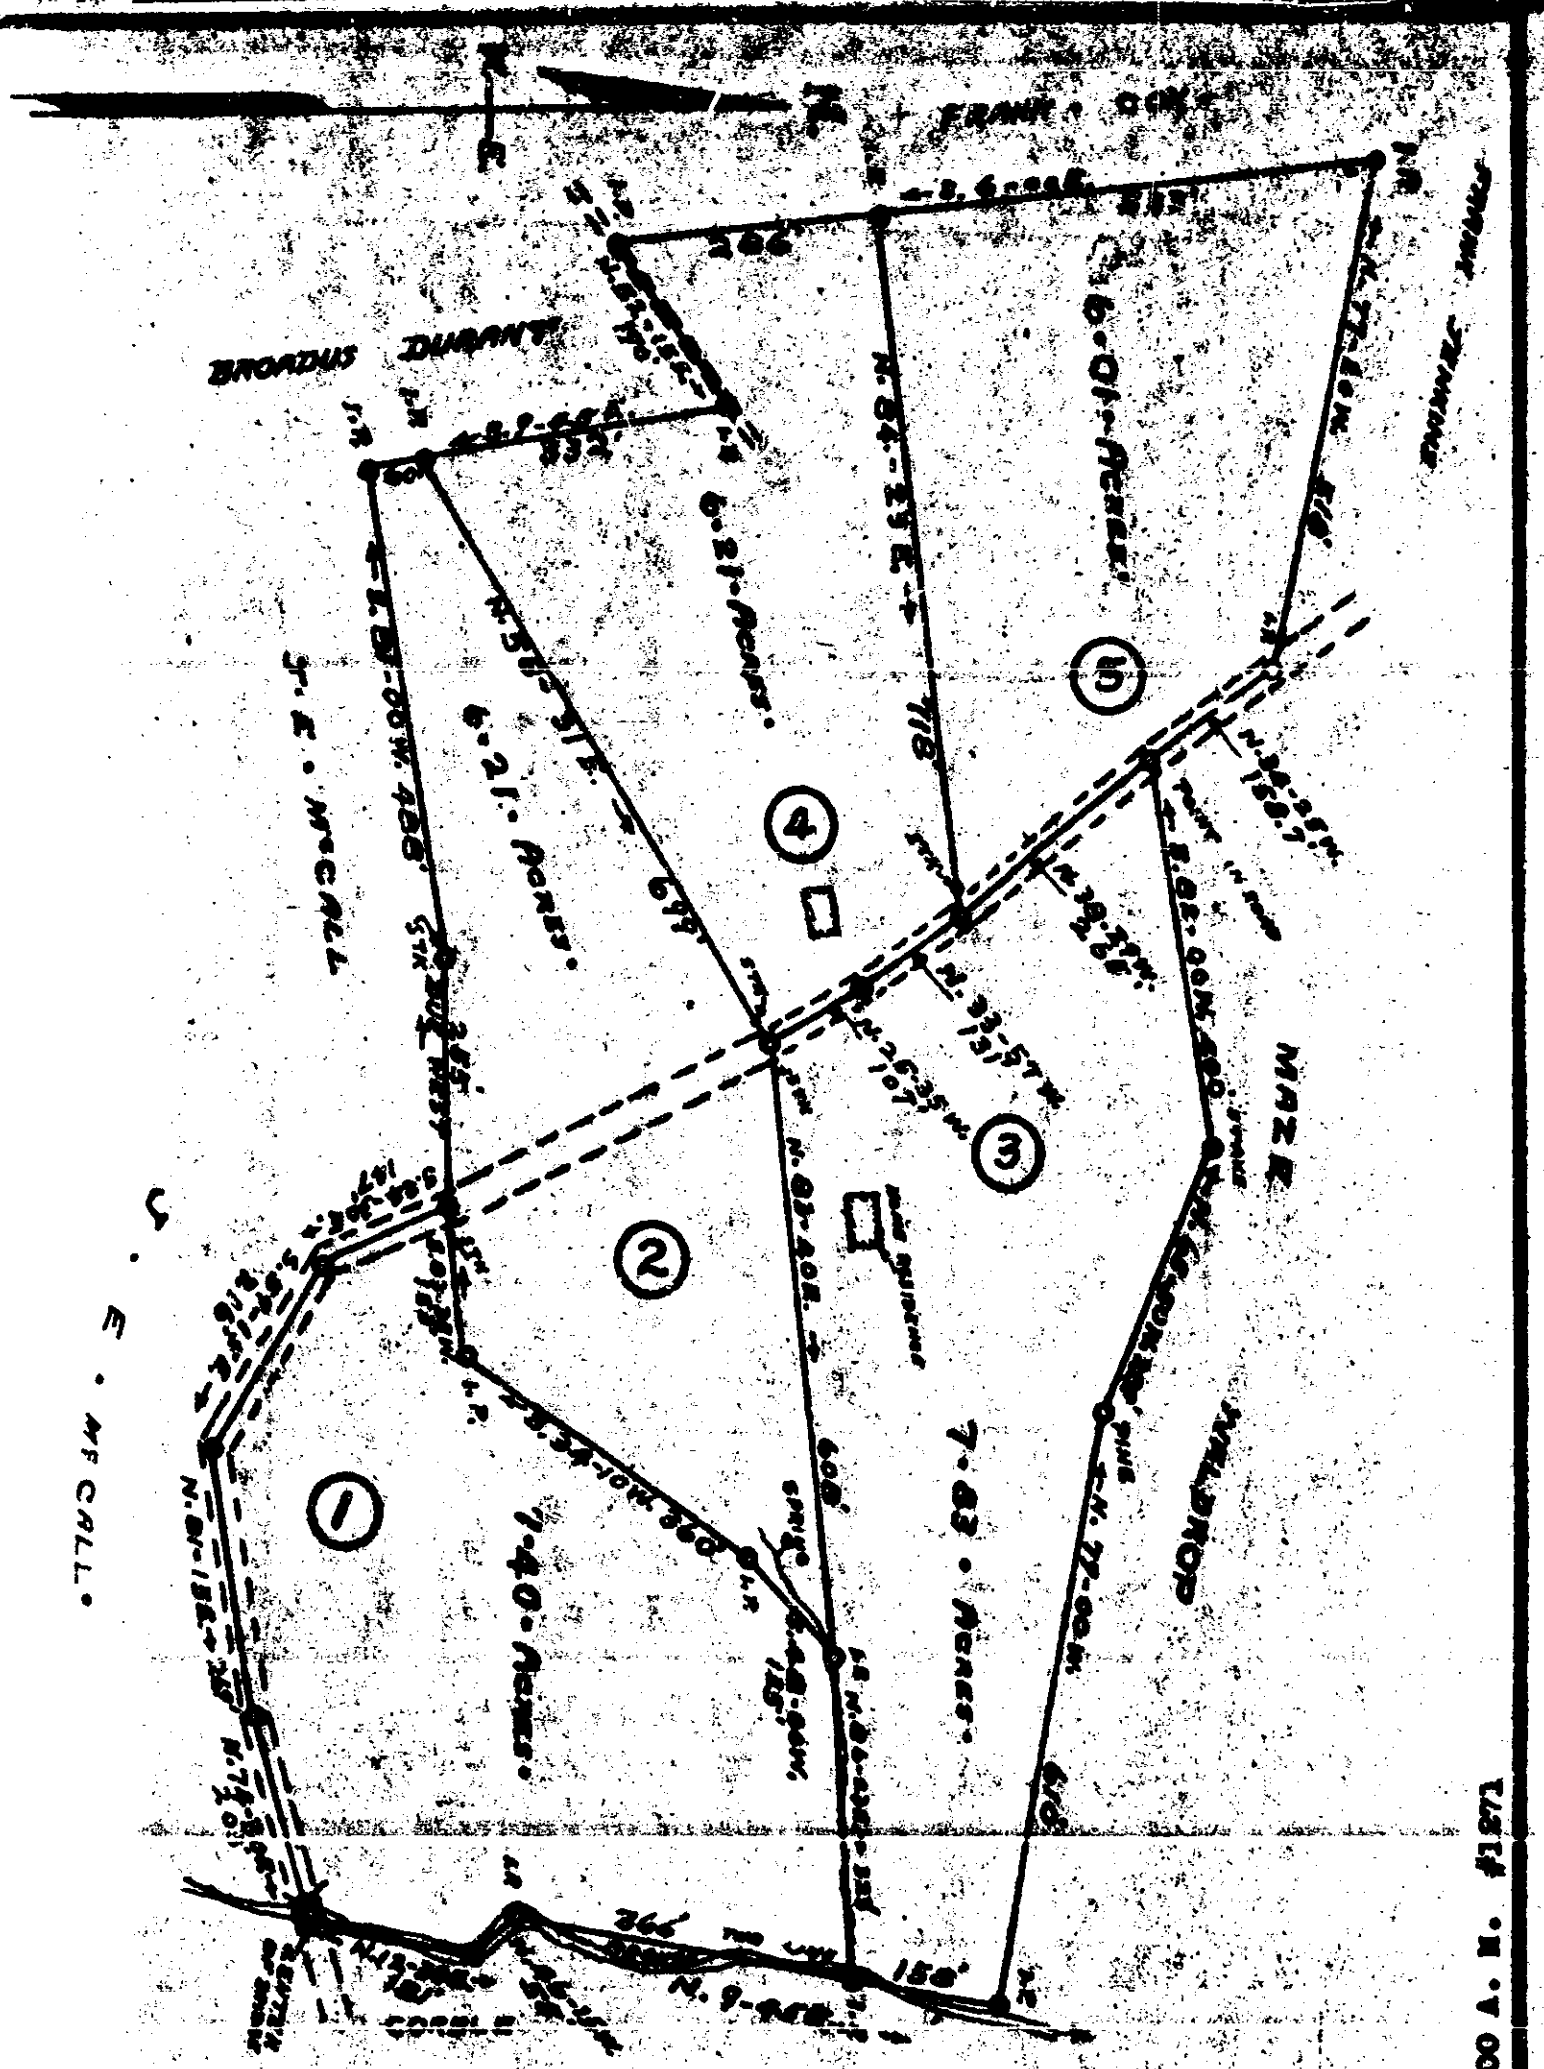

PROPERTY • OF •

WALTER • WILSON • ESTATE •

LOCATED SEVEN MILES FROM GREENVILLE, S. C.

BUTLER • TOWNSHIP • GREENVILLE • COUNTY •

SOUTH • CAROLINA •

SCALE: 1" = 1200 • FEET • NOVEMBER • 13 • 1951 •

SUBDIVIDED AUGUST • 29 • 1951 •

H. S. BROCKMAN, REG Surveyor.
GREER, S. C. — NO. 959

FOR REFERENCE SEE DEEDS 187-52; 204-99; 207-245; AND PLAT BY W. J. RIDDLE, JULY 10, 1926.

1271

Recorded January 16, 1958 at 11:00 A. M. #1271

Plat

Picture 5/12 OO-86