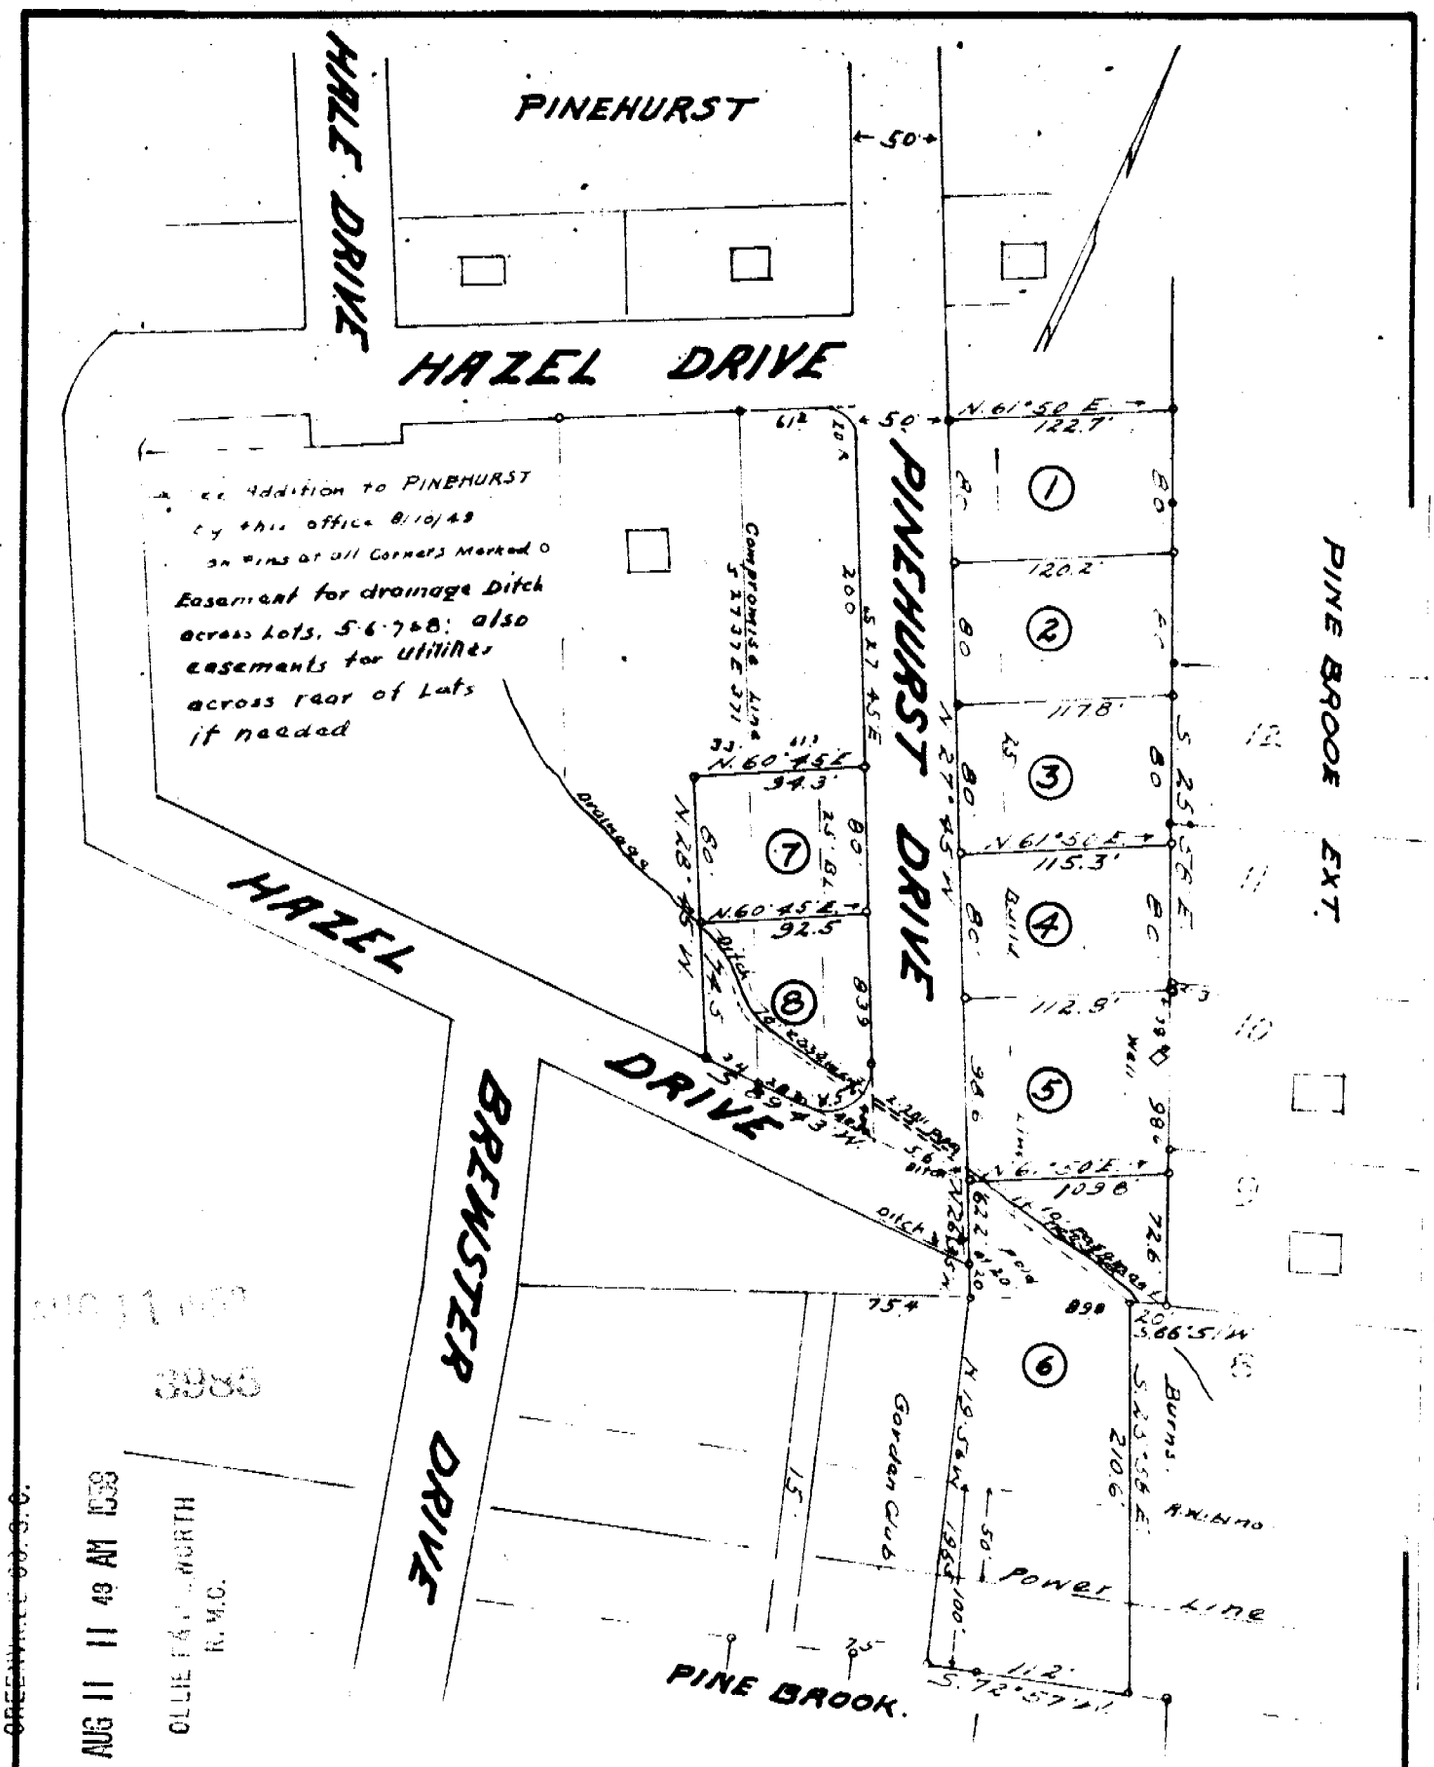

EXTENSION TO

PINEHURST DRIVE

BY W T BIDWELL - OWNER.
IN THE EASTERN SECTION OF
GREATER GREENVILLE
GREENVILLE COUNTY - S.C.
SCALE 1" = 100' - JUNE 26 - 1958
W. N. WILLIS - Engrs.
Spartanburg - S.C.

1.00 - picture

FINAL PLAN APPROVED
GREENVILLE CITY PLANNING & ZONING COMMISSION
DATE 7/7/58 BY [signature]
SECRETARY OF COMMISSION

T.K. - 58 - 4

FILED
GREENVILLE CO. S.C.
AUG 11 11 48 AM 1958
OLLIE F. & ... WORTH
R.M.C.

3985

Recorded August 11, 1958 at 11:48 A. M. #3985

00 - 131