REF: PLAT OF PROP. OF MRS. GEANIE CALDWELL
FILED IN PL. BK. X PAGE 1.

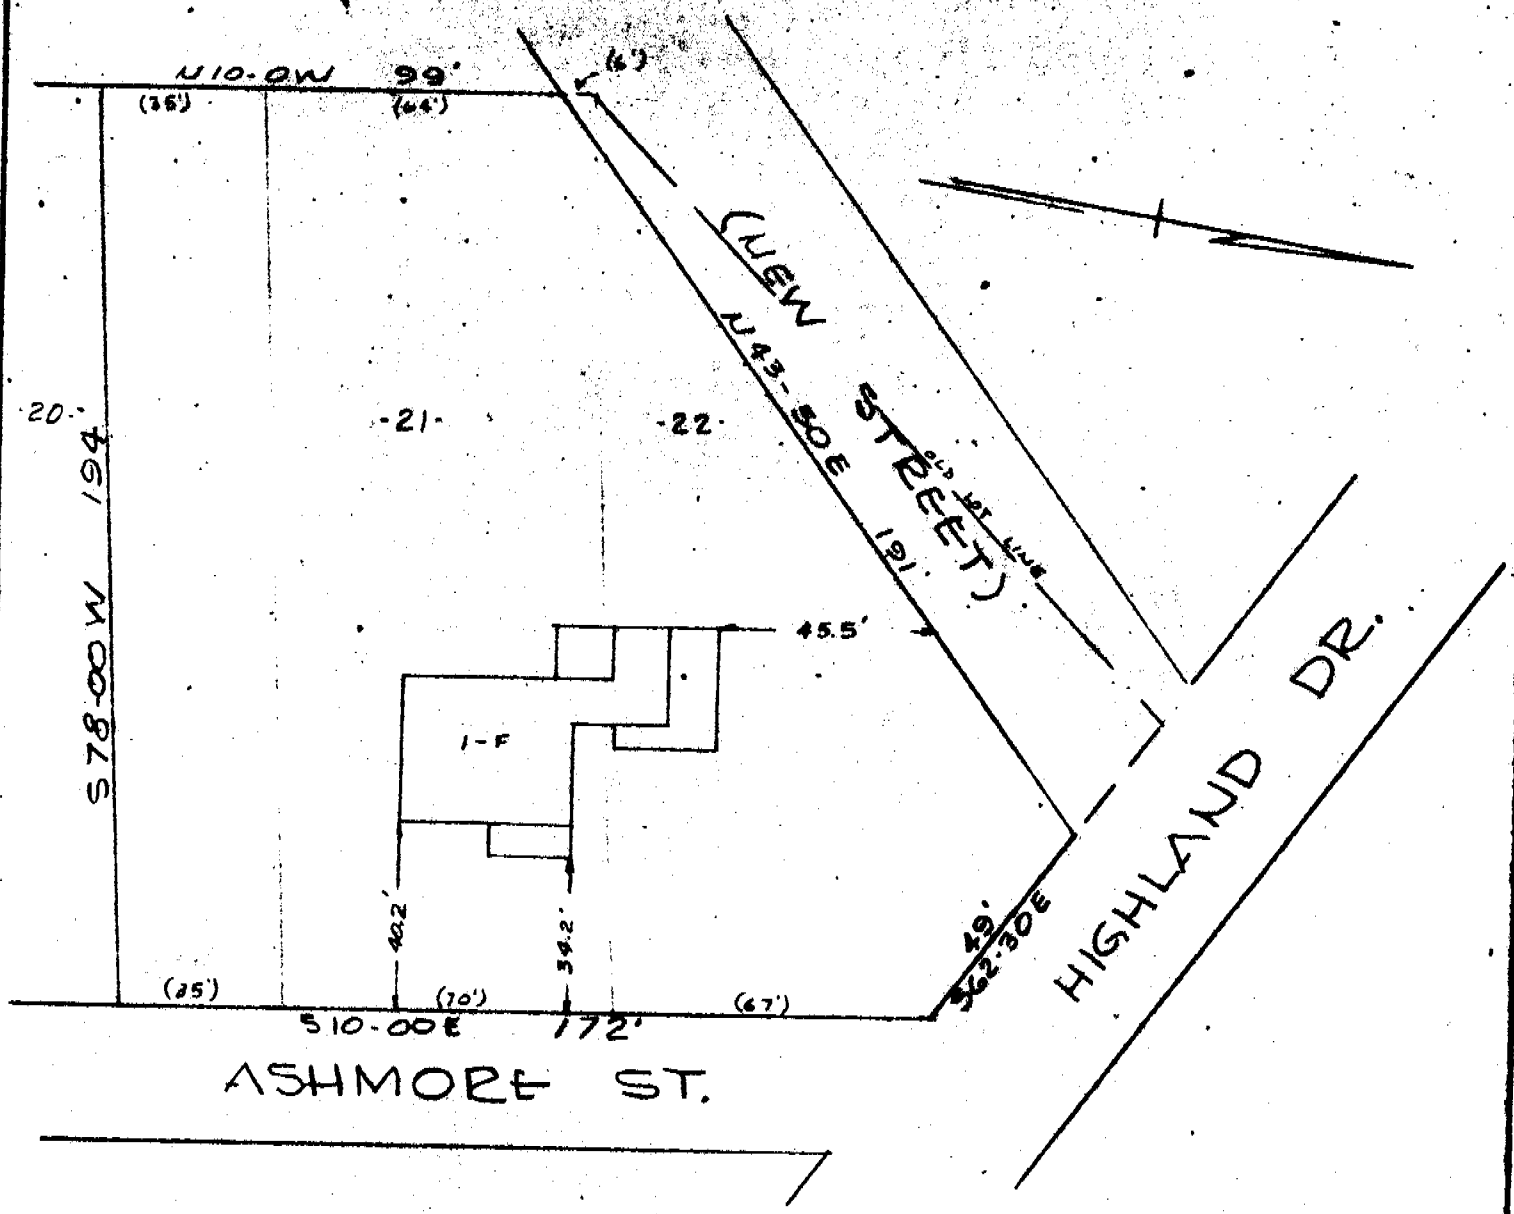

PROPERTY OF
JACK P. WINGO
NEAR GREER, S.C.
SCALE 1IN = 40 FT. 7 FEB. 1956

DEC 7 3 17 PM 1959
OLLIE FULLER NORTH
R.M.C.

This is to certify that on the 7th day of February, 1956, I surveyed the property shown on this plat; and that the property lines, walls and buildings are as shown hereon; that the buildings located on said lot do not encroach or project on adjacent streets or property; and that no adjacent walls or buildings encroach or project on this lot; and that there are no utility lines crossing this property except as shown.

16637

DEC 7 1959

PIEDMONT ENGINEERING SERVICE
GREENVILLE, S. C.

Registered Engineer No. 962

1.00 - picture
Mail (over)

7947