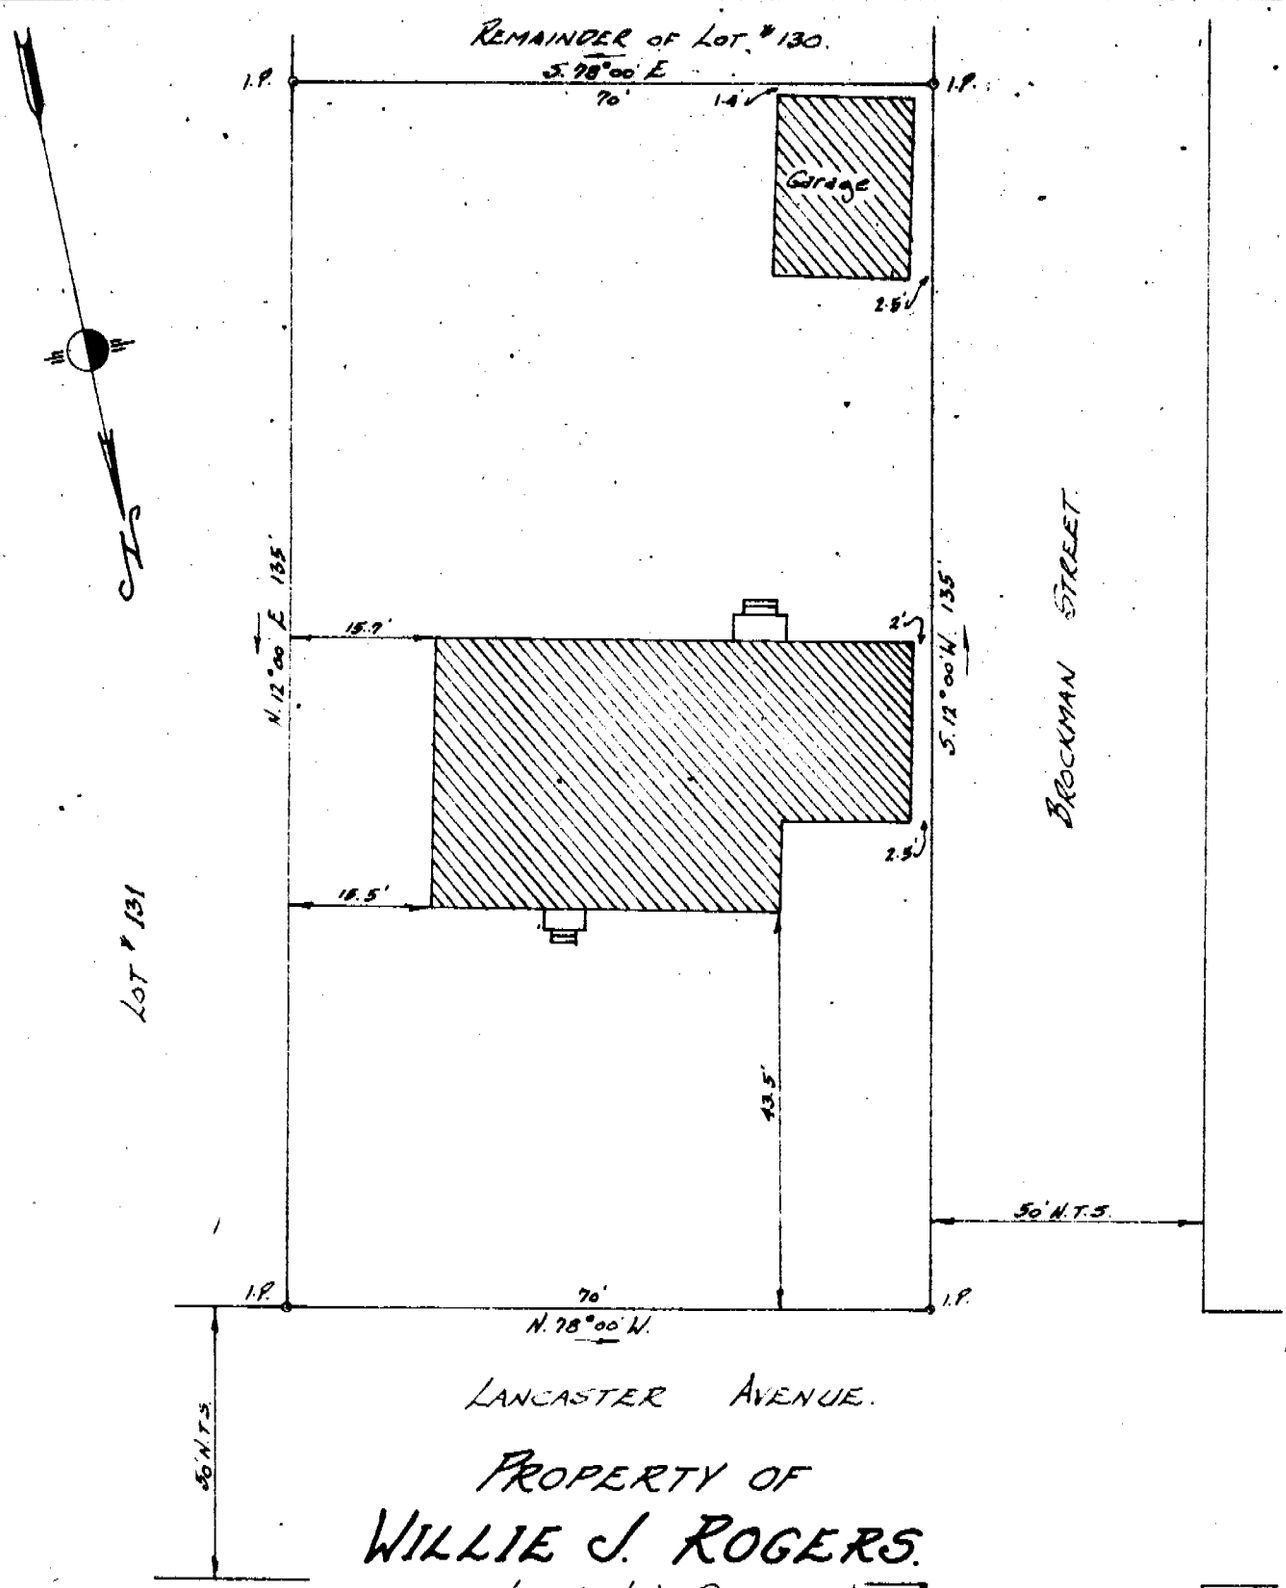

PROPERTY OF
WILLIE J. ROGERS.

Located in Greer.

CHICK SPRINGS TOWNSHIP GREENVILLE COUNTY.
SOUTH CAROLINA.

SCALE: 1" = 20 FEET. JUNE 3. 1960.

This is to certify that on May 30th 1960 I surveyed the property shown on this plat, and the same is correct, being known as the greater part of lot No. 130 on Plat of Property of W. H. Brockman, Estate, recorded in Plat Book "H" at page 132, office of R. M. C. for Greenville County, South Carolina, and that the property lines, walls and building shown thereon on said lot do not encroach or project on adjacent streets or property, and that no adjacent buillings or walls encroach or project on said premises.

JUN 10 1960

John R. Simmons
Registered Surveyor in S.C.—No. 2212

00- 479

Recorded June 10, 1960 at 12:50 P. M. #34063

JUN 10 12

OLLIE FUNTH R.M.C.