N.B. 132

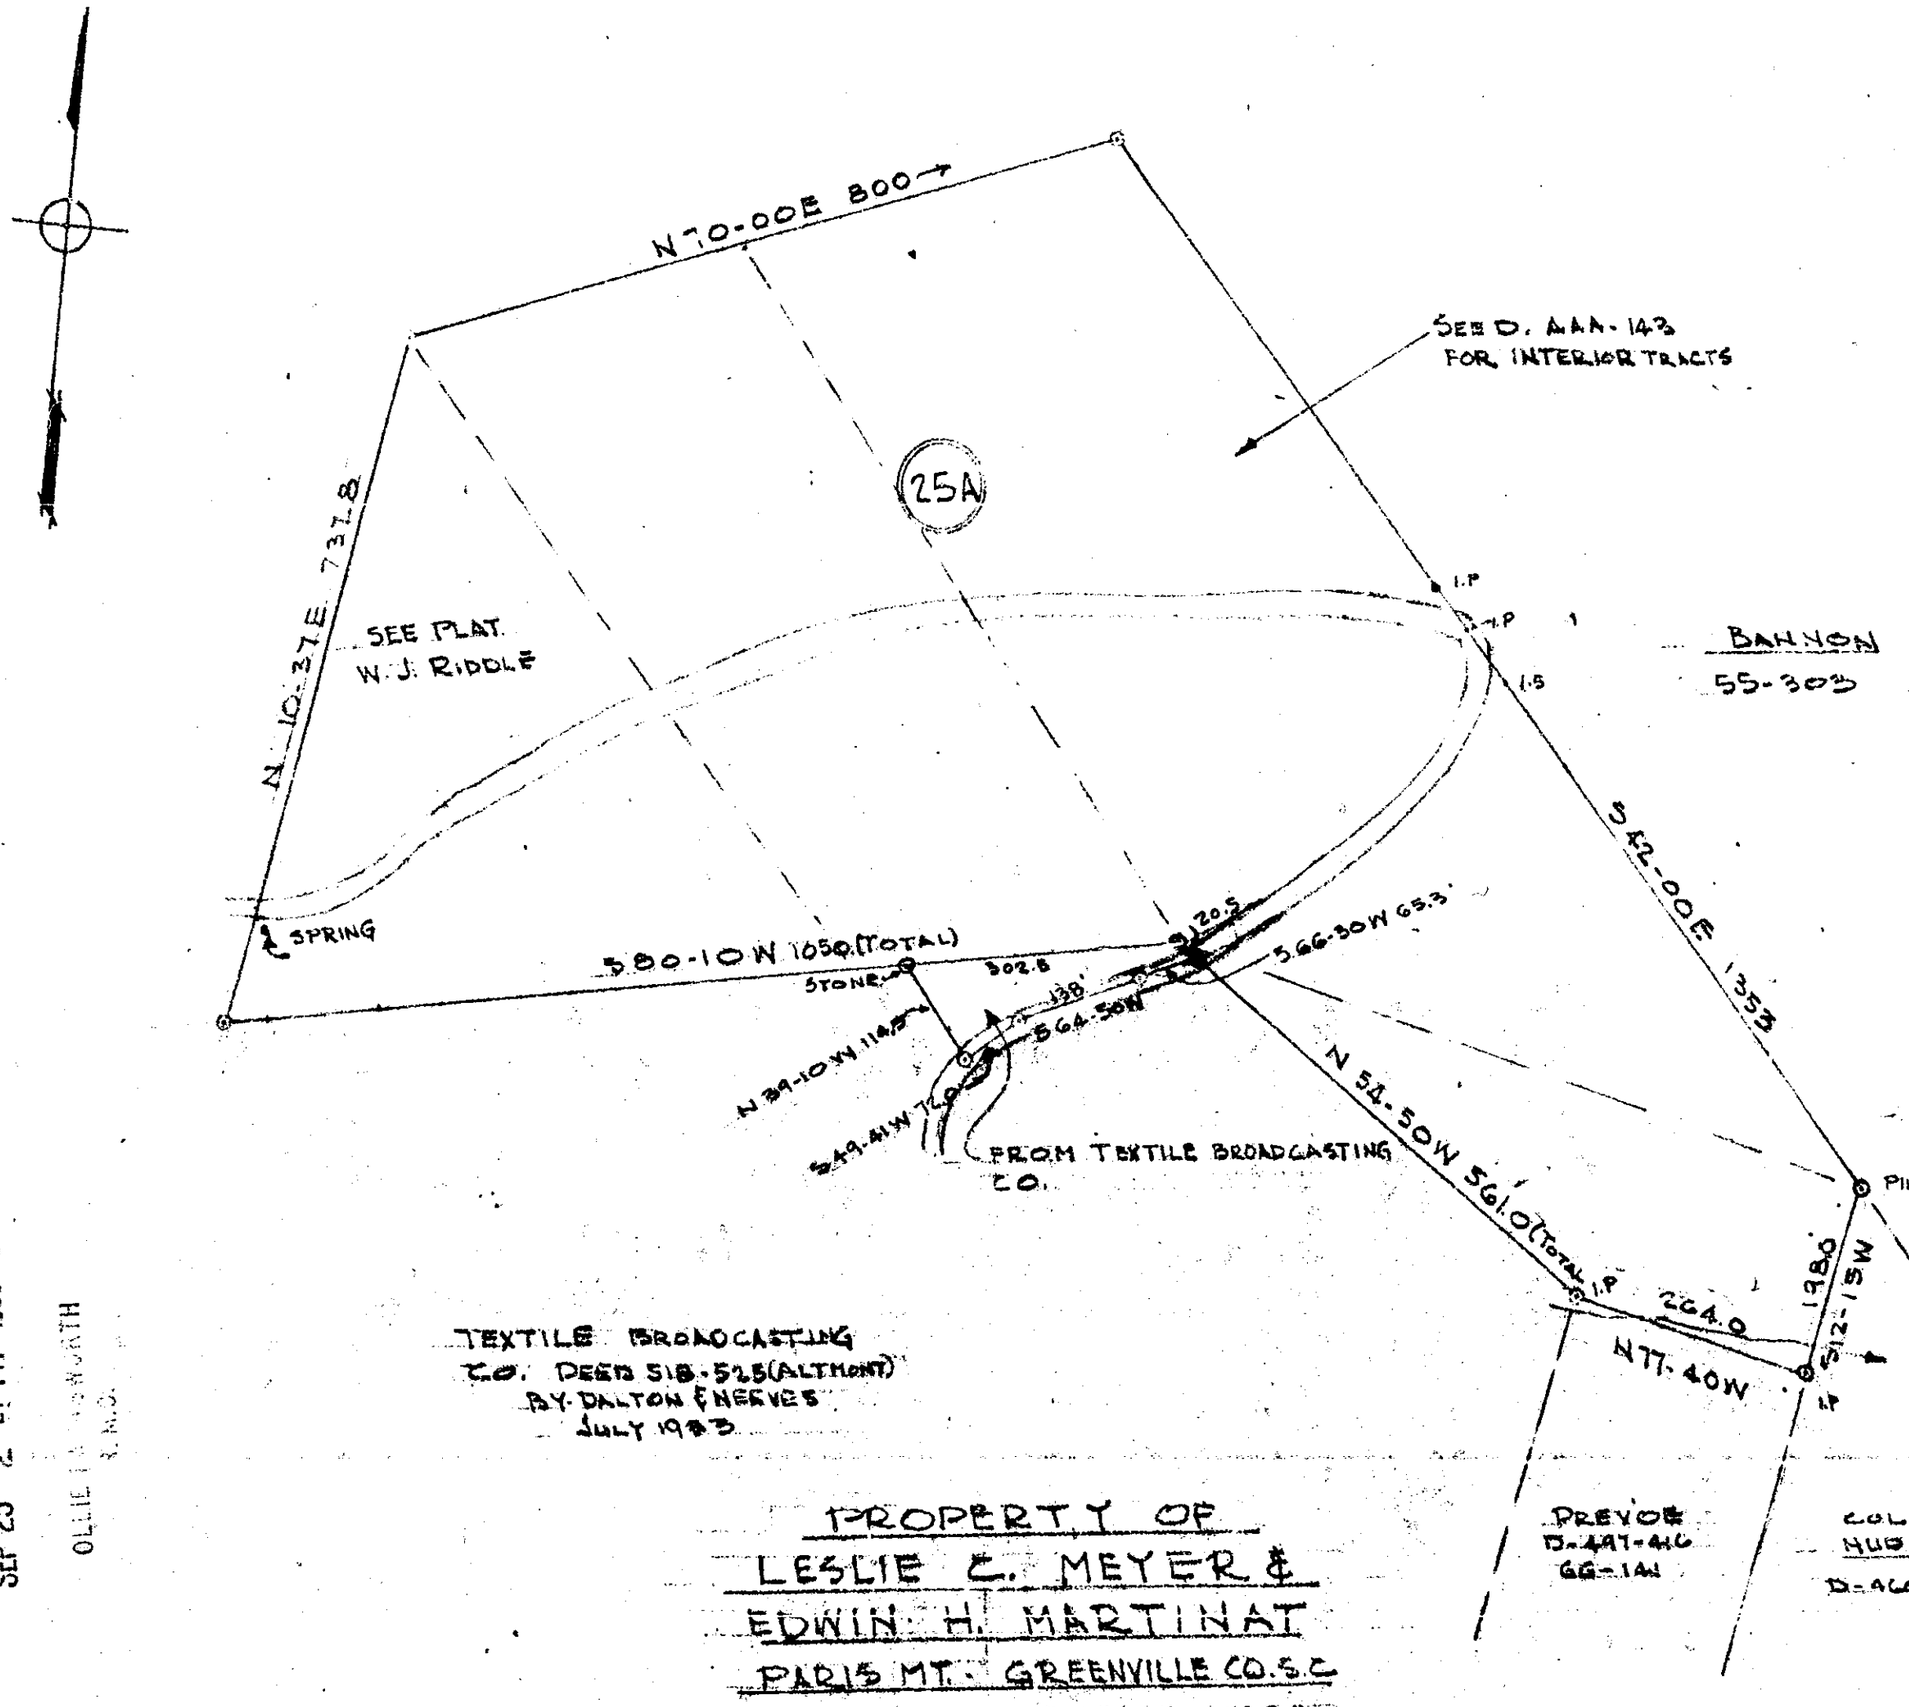

TEXTILE BROADCASTING CO. DEED 518-525 (ALTHOUSE) BY DALTON & REEVES JULY 1953

PROPERTY OF
LESLIE C. MEYER &
EDWIN H. MARTINAT
PARIS MT. GREENVILLE CO. S.C.
SCALE 1"=200' SEPT. 1958

JONES & SUTHERLAND - ENGINEERS
GREENVILLE, S. C.

FILED
GREENVILLE CO. S. C.
SEP 23 2 21 PM 1958
OLLIE FARNSWORTH
R.M.C.

SEP 23 1958
7808

1.00
PP-197

7808 Filed This 23 day of Sept 19 58
And Recorded in Vol PP Page 197 at M
Register Mesne Conveyance Greenville County, S. C.