Plat Book-R R-Page 167 A

167

FILED
GREENVILLE CO. S. C.

MAR 5 9 42 AM 1964

OLLIE FARNSWORTH
R.M.C.

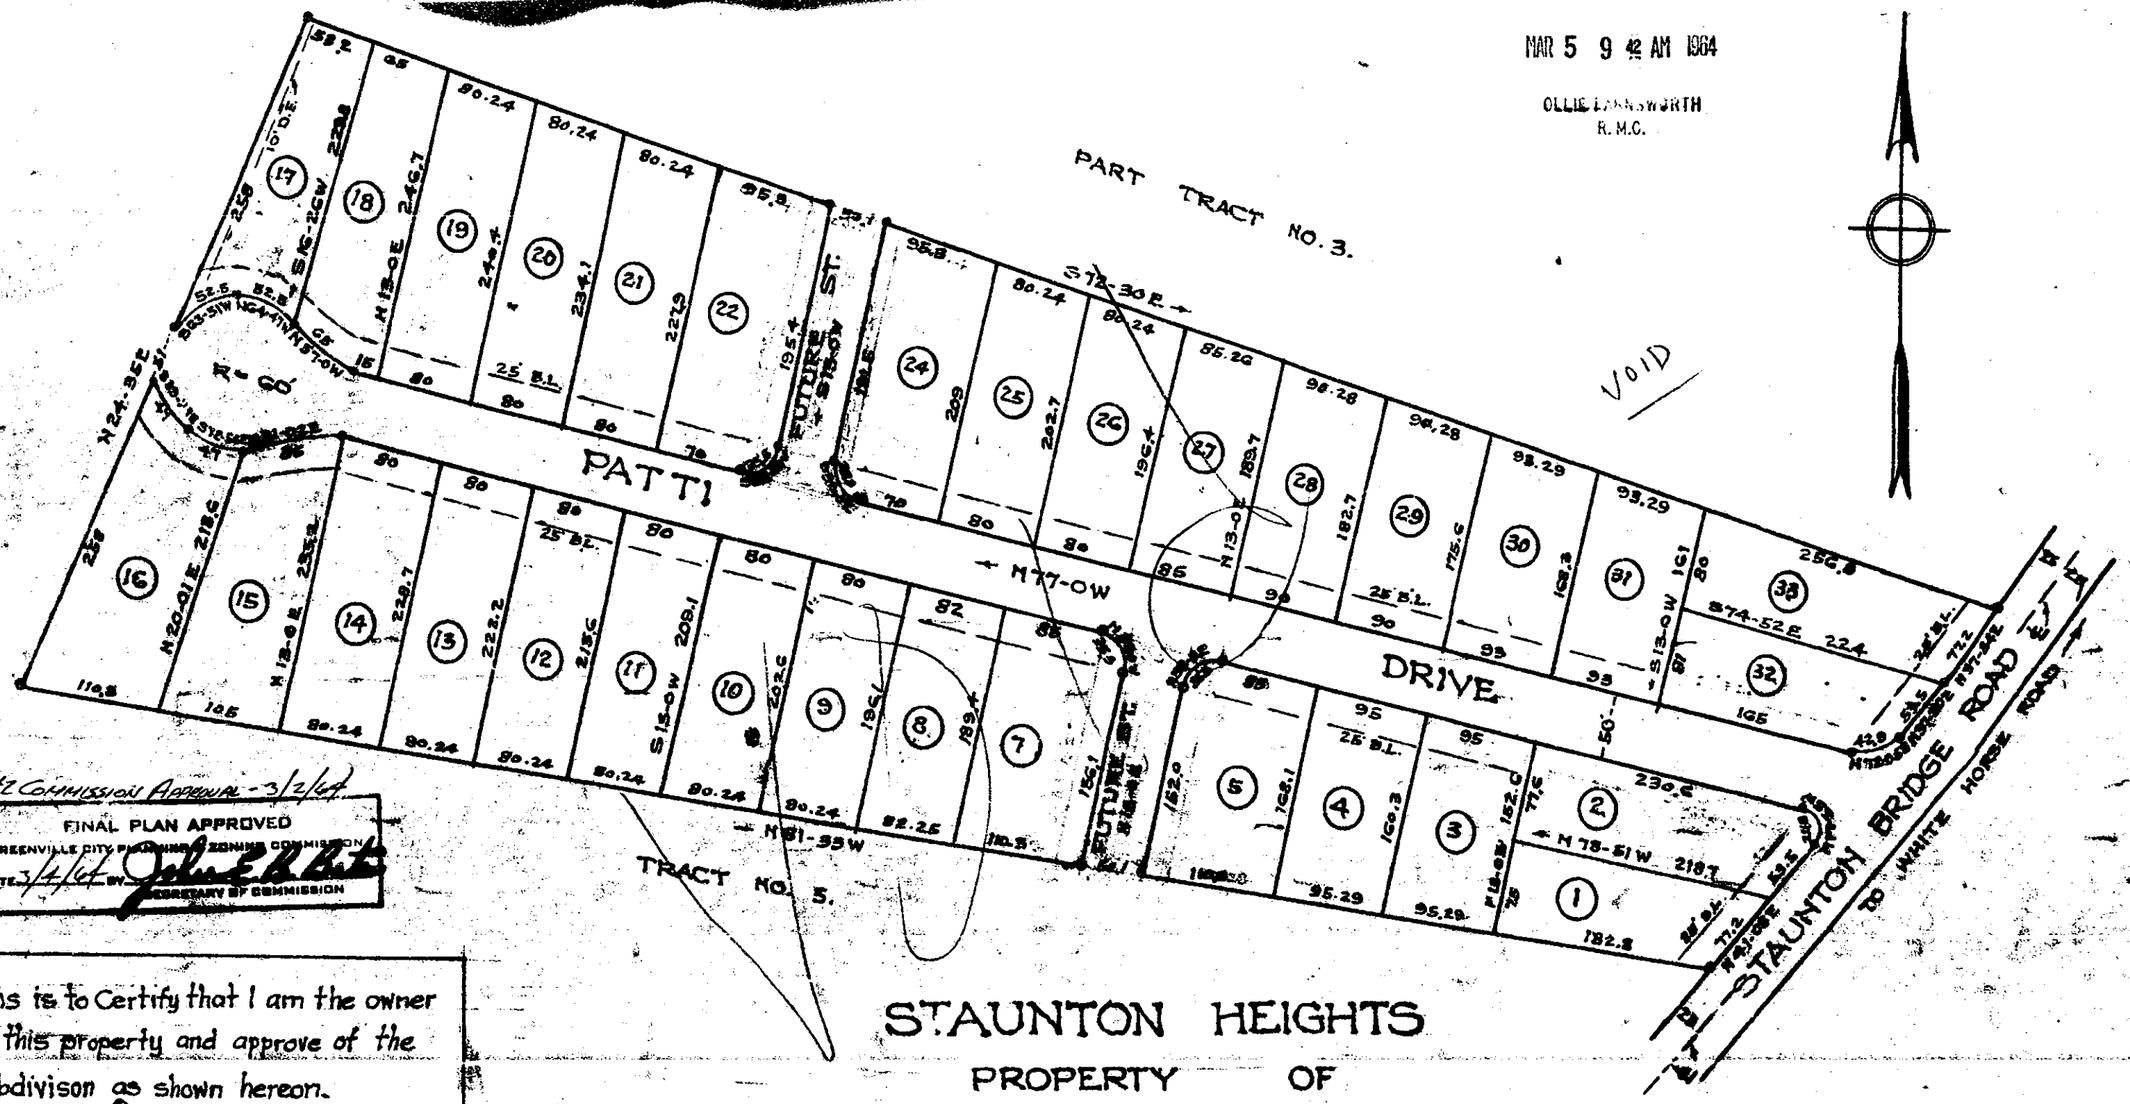

P&Z COMMISSION APPROVAL - 3/2/64

FINAL PLAN APPROVED
GREENVILLE CITY PLANNING & ZONING COMMISSION
DATE 3/4/64 BY John E. Hall
SECRETARY OF COMMISSION

This is to Certify that I am the owner of this property and approve of the subdivison as shown hereon.

Ray T. Dempsey, Pres.
2823 White Horse Road
Greenville, S.C.

I Certify the above survey is Correct
R. W. Dalton # 916
Iron Pins at all Corners

DALTON & NEVES

STAUNTON HEIGHTS

PROPERTY OF

DEMPSEY CONSTRUCTION COMPANY

GREENVILLE COUNTY S. C.

Scale 1"=100' February 1964

MAR 5 1964

25076

Void - See New Plat Below ↓

R R - 167

3C3-3C5

25076 Filed This 5 day of March 1964 at 9:42 A.M.
And Recorded in Vol. R.R. Page 167
Register Mesne Conveyance Greenville County, S. C.