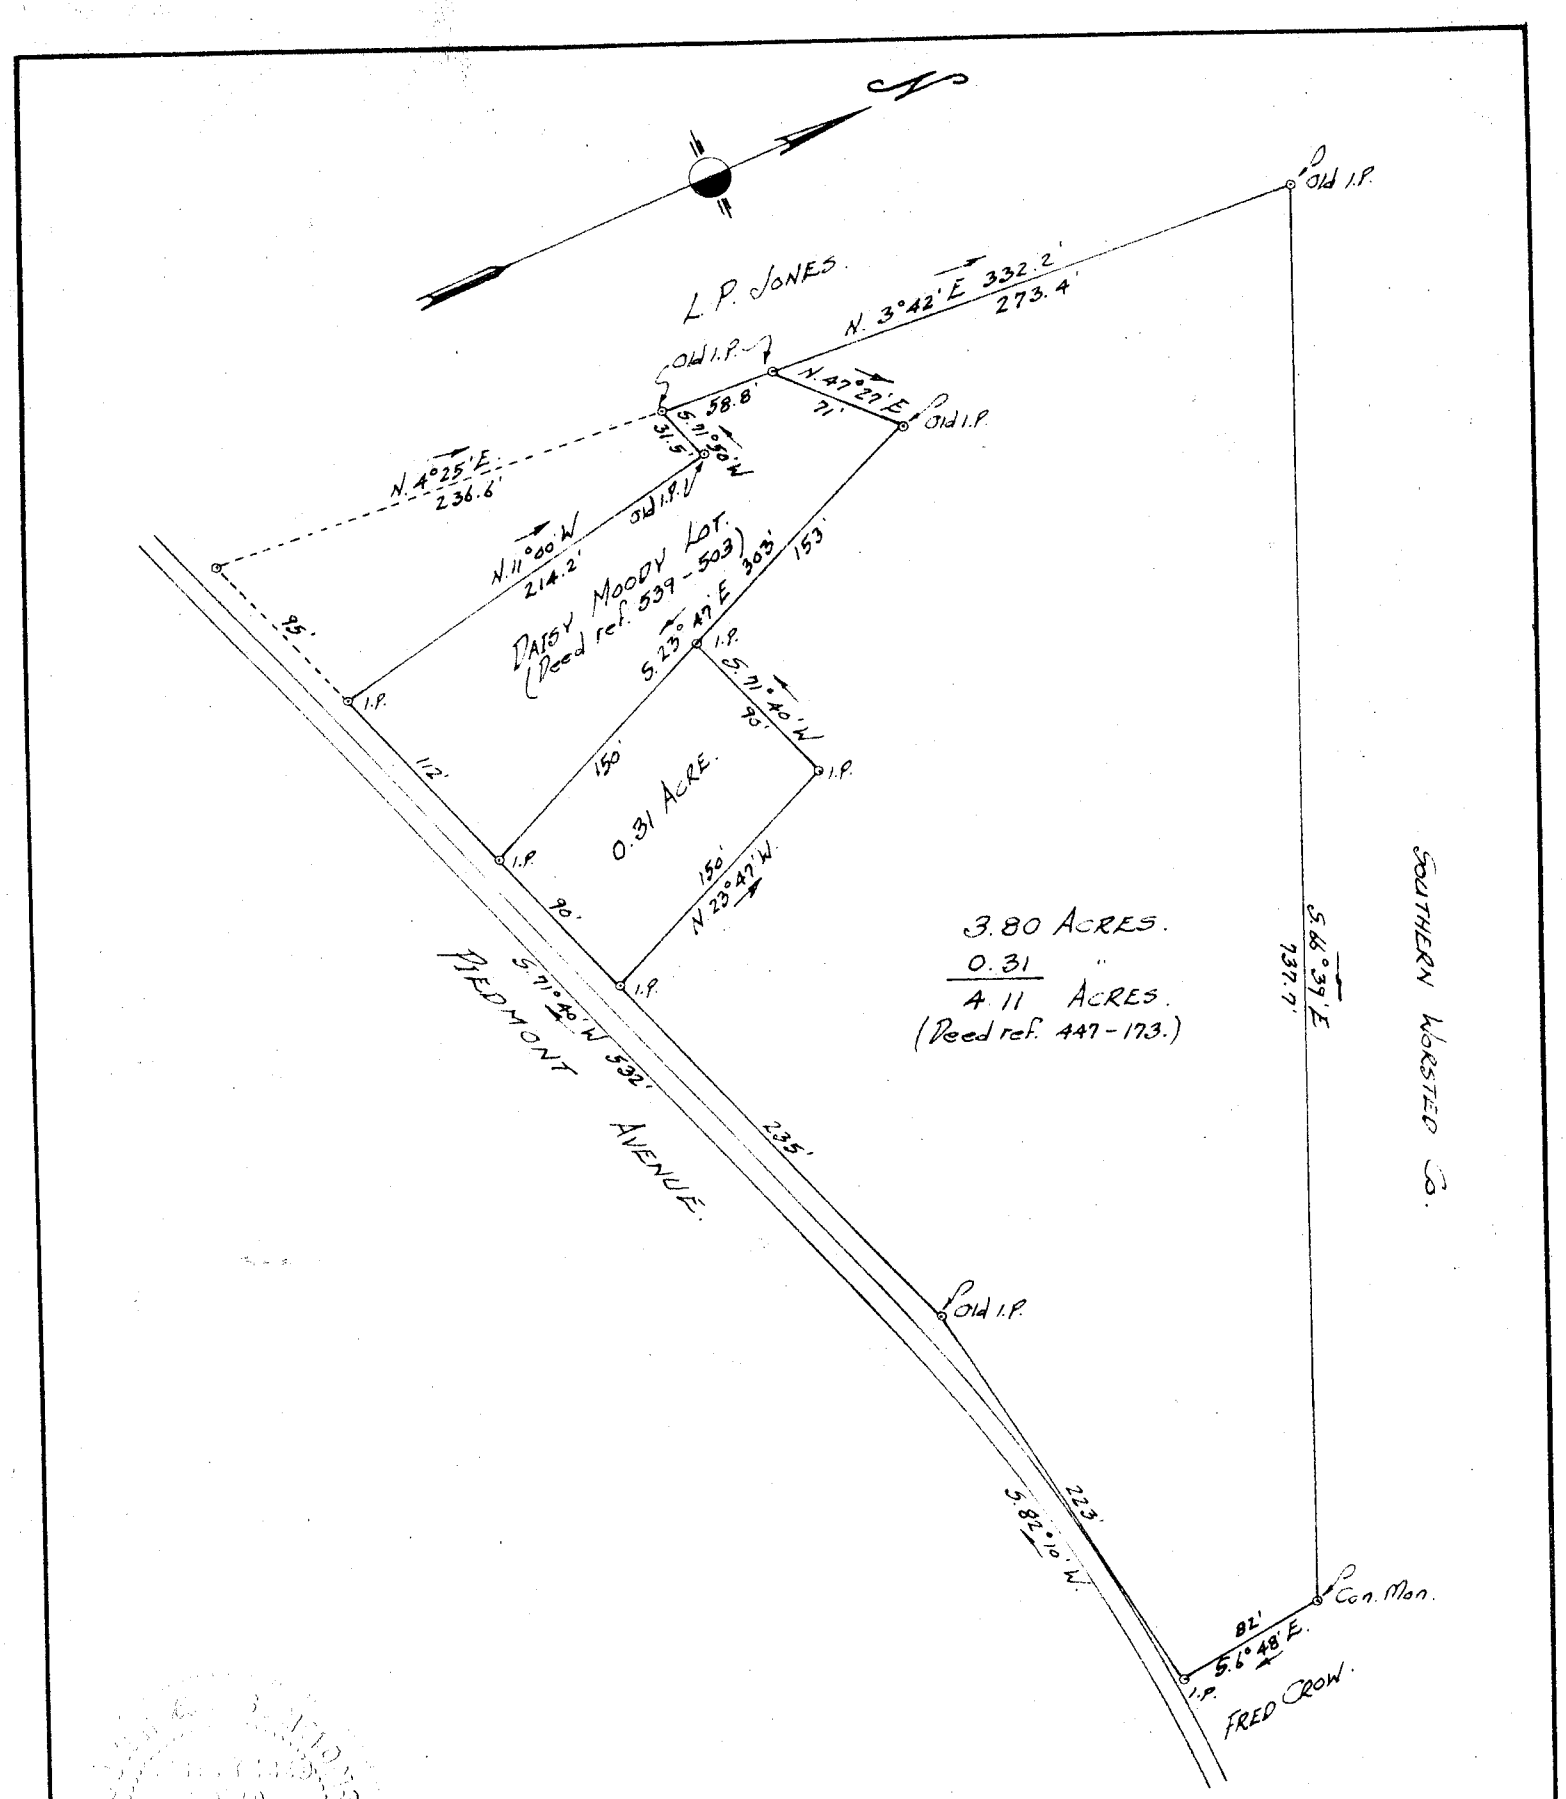

3.80 ACRES.
0.31 "
4.11 ACRES.
(Deed ref. 447 - 173.)

PROPERTY OF
J. S. JOINES ET. AL.

Located near Paris.

CHICK SPRINGS TOWNSHIP GREENVILLE COUNTY.
SOUTH CAROLINA.

SCALE: 1" = 100 FEET. MAY 25. 1960.
Survey made May 12 & 13. 1960.

NOTE: Information taken from plat of W.E. Young property made by Pickell & Pickell June 7. 1948.

NOTE: Lines separating Moody lot & Joines property agreed to by Both owners.

8183

John A. Simmons, Reg. Surveyor # 2212
GREER, S.C.

FILED
GREENVILLE CO. S. C.
SEP 23 1 06 PM 1960
REAL ESTATE MTG.

50¢

SEP 23 1960

LL-78

8183 Filed This 23 day of Sept 1960
And Recorded in Vol. 494 Page 78
Register Mesne Conveyance Greenville County, S. C.